



(86) Date de dépôt PCT/PCT Filing Date: 2002/11/14
(87) Date publication PCT/PCT Publication Date: 2003/05/22
(85) Entrée phase nationale/National Entry: 2004/05/13
(86) N° demande PCT/PCT Application No.: US 2002/036454
(87) N° publication PCT/PCT Publication No.: 2003/042115
(30) Priorités/Priorities: 2001/11/14 (60/333,203) US;
2002/06/18 (60/389,637) US

(51) Cl.Int.⁷/Int.Cl.⁷ C02F 3/06, C02F 3/32, C02F 3/30


(71) Demandeur/Applicant:
DHARMA LIVING SYSTEMS, LC, US

(72) Inventeurs/Inventors:
AUSTIN, DAVID C., US;
MACIOLEK, DAVID J., US;
VON ROHR, J. ROB, US

(74) Agent: MACRAE & CO.

(54) Titre : SYSTEMES DE TRAITEMENT DES EAUX USEES INTEGRES PAR HYDROPONIE ET MILIEUX HUMIDES
ET PROCEDES ASSOCIES

(54) Title: INTEGRATED HYDROPONIC AND WETLAND WASTEWATER TREATMENT SYSTEMS AND ASSOCIATED
METHODS

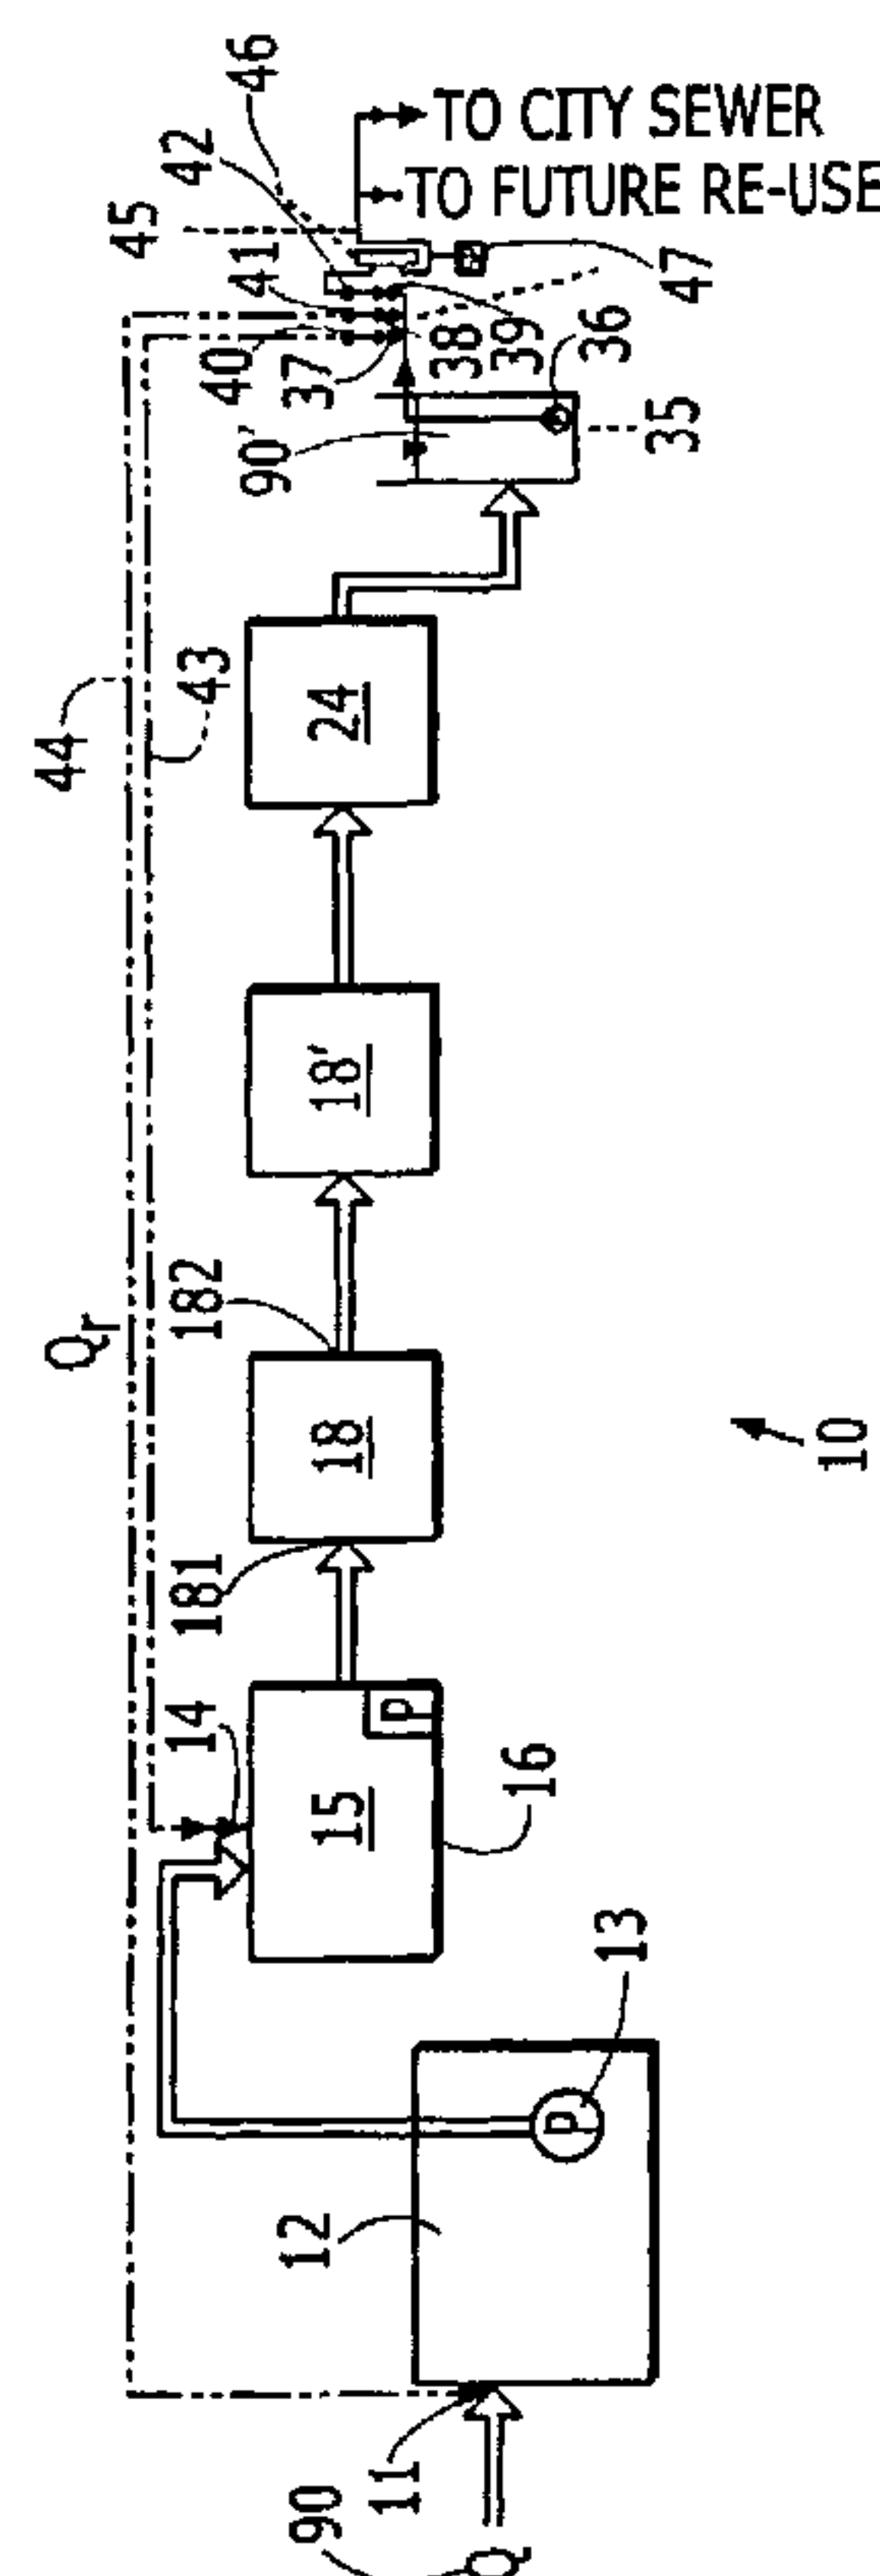

(57) Abrégé/Abstract:

The wastewater treatment systems having a plurality of treatment modules. Influent is directed to a covered anaerobic reactor (12), and then to an attached growth pretreatment filter (15) that is at least intermittently exposed to oxygen. A first (18) and a second (18') hydroponic reactor follow the filter, and are followed by a verticalflow wetland (24).



(12) INTERNATIONAL APPLICATION PUBLISHED UNDER THE PATENT COOPERATION TREATY (PCT)

(19) World Intellectual Property Organization
International Bureau



(43) International Publication Date
22 May 2003 (22.05.2003)


PCT

(10) International Publication Number
WO 03/042115 A1

- (51) International Patent Classification⁷: **C02F 3/06**, 3/30, 3/32 (72) **Inventors:** AUSTIN, David, C.; P.O. Box 2937, Taos, NM 87571 (US). MACIOLEK, David, J.; 555 Este Es Road, Ranchos de Taos, NM 87557 (US). VON ROHR, J., Rob; 208 Rim Road, Des Montes, NM 87529 (US).
- (21) International Application Number: PCT/US02/36454
- (22) International Filing Date: 14 November 2002 (14.11.2002) (74) **Agents:** HARTT, Jacqueline, E. et al.; 255 S. Orange Avenue, Suite 1401, P.O. Box 3791, Orlando, FL 32802-3791 (US).
- (25) Filing Language: English
- (26) Publication Language: English (81) **Designated States (national):** AE, AG, AL, AM, AT, AU, AZ, BA, BB, BG, BR, BY, BZ, CA, CH, CN, CO, CR, CU, CZ, DE, DK, DM, DZ, EC, EE, ES, FI, GB, GD, GE, GH, GM, HR, HU, ID, IL, IN, IS, JP, KE, KG, KP, KR, KZ, LC, LK, LR, LS, LT, LU, LV, MA, MD, MG, MK, MN, MW, MX, MZ, NO, NZ, OM, PH, PL, PT, RO, RU, SC, SD, SE, SG, SI, SK, SL, TJ, TM, TN, TR, TT, TZ, UA, UG, UZ, VC, VN, YU, ZA, ZM, ZW.
- (30) **Priority Data:**
60/333,203 14 November 2001 (14.11.2001) US
60/389,637 18 June 2002 (18.06.2002) US
- (71) **Applicant:** IASIS USA, LC [US/US]; 14 South Swinton Avenue, Delray Beach, FL 33444 (US).

[Continued on next page]

(54) **Title:** INTEGRATED HYDROPONIC AND WETLAND WASTEWATER TREATMENT SYSTEMS AND ASSOCIATED METHODS

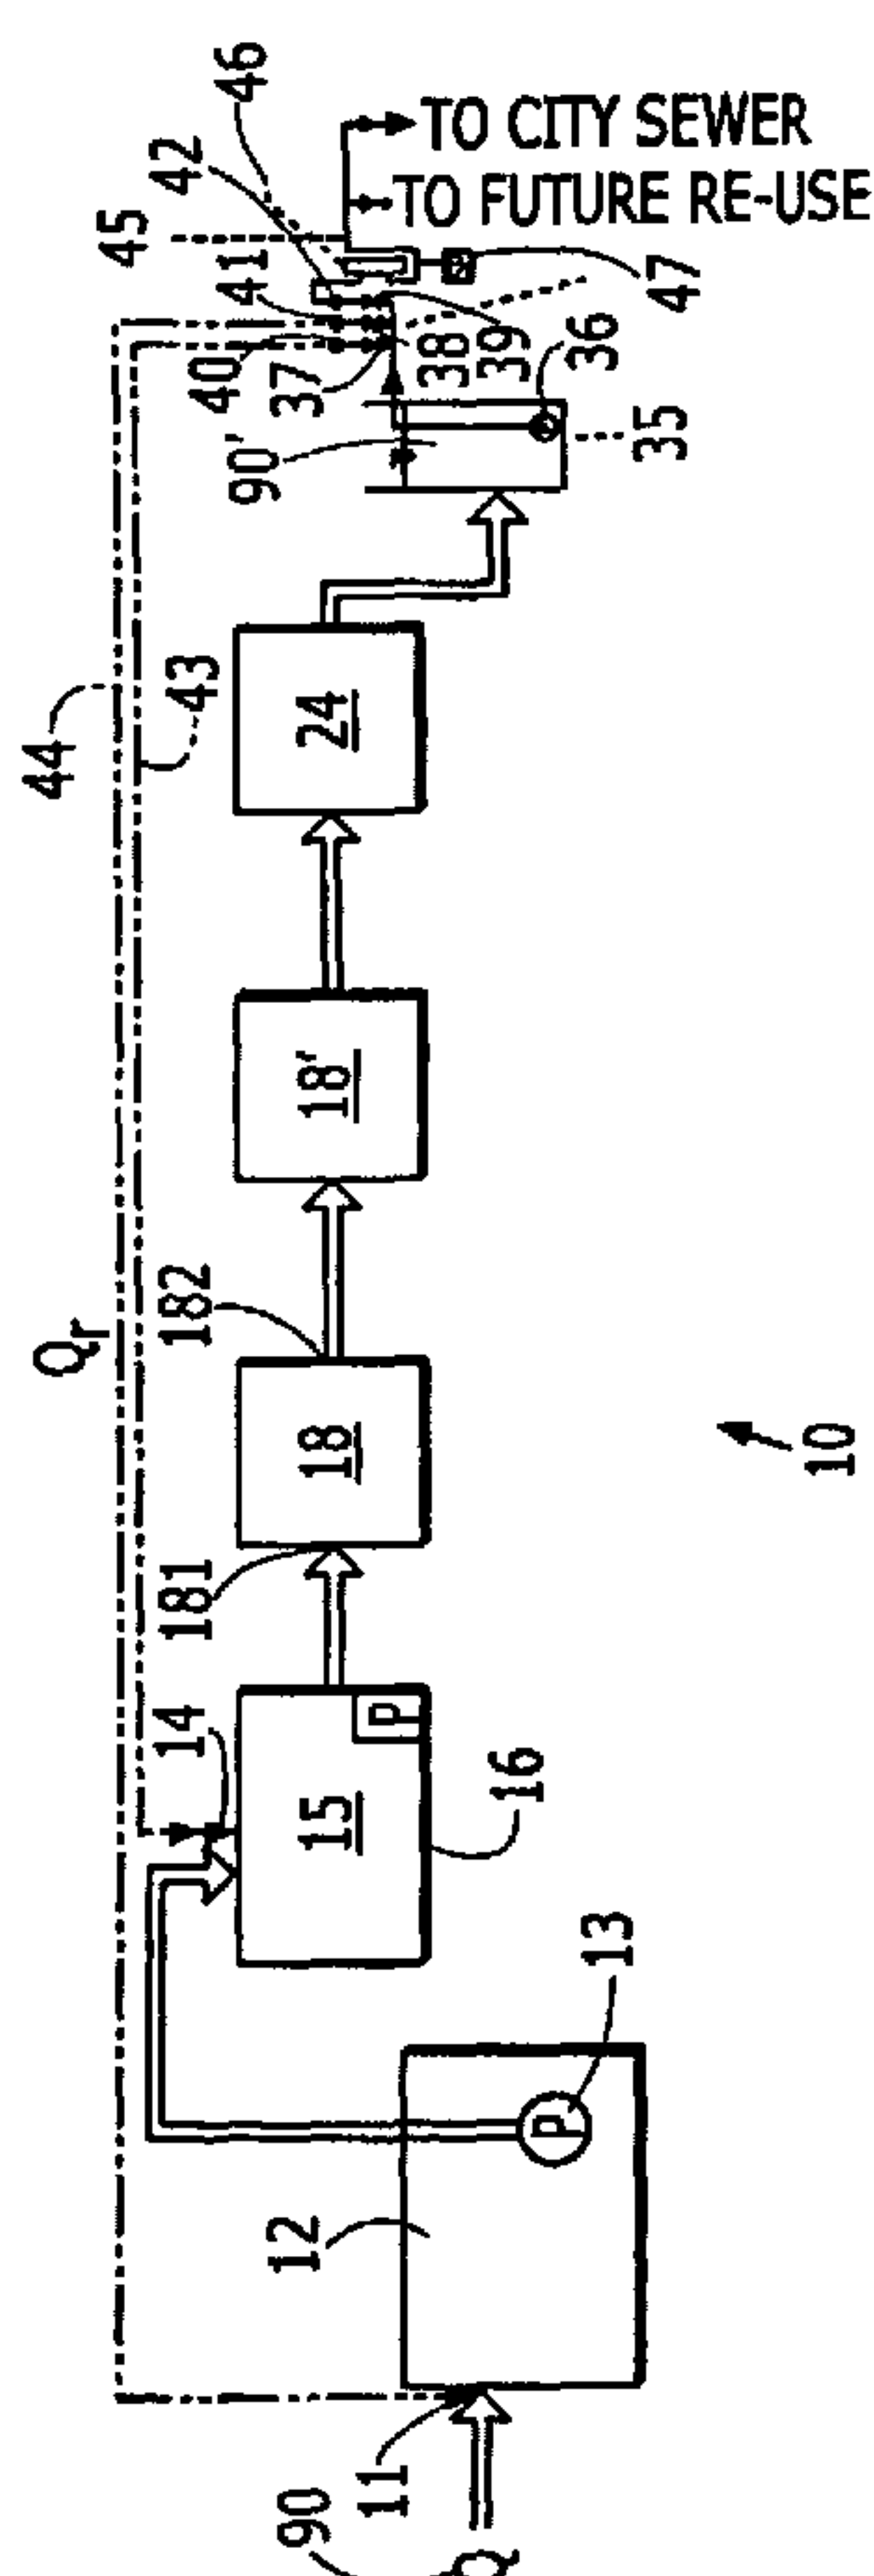

(57) **Abstract:** The wastewater treatment systems having a plurality of treatment modules. Influent is directed to a covered anaerobic reactor (12), and then to an attached growth pre-treatment filter (15) that is at least intermittently exposed to oxygen. A first (18) and a second (18') hydroponic reactor follow the filter, and are followed by a verticalflow wetland (24).

WO 03/042115 A1

WO 03/042115 A1

(84) Designated States (regional): ARIPO patent (GH, GM, KE, LS, MW, MZ, SD, SL, SZ, TZ, UG, ZM, ZW), Eurasian patent (AM, AZ, BY, KG, KZ, MD, RU, TJ, TM), European patent (AT, BE, BG, CH, CY, CZ, DE, DK, EE, ES, FI, FR, GB, GR, IE, IT, LU, MC, NL, PT, SE, SK, TR), OAPI patent (BF, BJ, CF, CG, CI, CM, GA, GN, GQ, GW, ML, MR, NE, SN, TD, TG).

Published:

— with international search report

For two-letter codes and other abbreviations, refer to the "Guidance Notes on Codes and Abbreviations" appearing at the beginning of each regular issue of the PCT Gazette.

INTEGRATED HYDROPONIC AND WETLAND WASTEWATER TREATMENT SYSTEMS AND ASSOCIATED METHODS

BACKGROUND OF THE INVENTION

Cross-Reference to Related Applications

This application claims priority to provisional application 60/333,203, filed on November 14, 2001, entitled "Integrated Hydroponic and Fixed-Film Wastewater Treatment Systems and Associated Methods", and 60/389,637, filed on June 18, 2002, entitled "Residential Wastewater Treatment System and Associated Method". The disclosures of these applications are incorporated hereinto by reference.

Field of the Invention

The present invention relates to wastewater treatment systems and methods, and, more particularly, to such systems and methods for wastewater treatment that are nonchemically based.

Description of Related Art

Wastewater treatment via "natural" means, i.e., without the addition of chemicals, has been accomplished with the use of aquatic and emergent macrophytes (plants) that, in concert with the attendant microorganisms and macroorganisms associated with macrophyte roots and stems, substantially mineralize biodegrade organic materials and substantially remove certain excess nutrients, such as nitrogen and, to a lesser extent, phosphorus. These macrophytes have typically been located in artificial marshlands, also known as constructed wetlands, which are designed for gravity flow. A negative aspect of such systems is that they are very land-intensive, requiring roughly on the order of 100 times as much land area as a conventional treatment plant, or, in terms of capacity, as much as 30-40 acres per 10^6 gallons of wastewater treated per day unless other treatment processes are incorporated into the constructed wetlands.

Subsurface-flow wetlands, which comprise aquatic plants positioned above a gravel filter, are also known for use in wastewater treatment. These systems have been shown to frequently fail, however. Failure is manifested as the upstream gravel

tends to become clogged with biosolids, permitting the influent to bypass the clogged region and pass substantially untreated to a downstream region. Additionally, surface wastewater is a breeding ground for disease vectors and nuisance insects. Ultimately the gravel becomes so clogged that design wastewater treatment is substantially compromised. Plants also appear to have little treatment role in subsurface flow wetlands because the plant root systems are inhibited by conditions in the gravel filter from growing sufficiently long to extend into the gravel, and thus have minimal contact with the influent.

Several varieties of aquatic and emergent macrophytes are known to be used in wetland and aquatic wastewater treatment systems, including, but not limited to, cattails, bulrushes, sedges, and water hyacinths. In wetland treatment systems these plants may be packed in unlined or lined trenches or basins filled with a granular porous medium such as gravel or crushed stone. It has also been suggested to use recycled, shredded scrap tires in the place of the gravel. Another suggested wetland system variant is to place a semipermeable barrier between a lower level into which effluent enters and the plant root system for directing the wastewater flow across the entire plant bed.

In yet another variant, floating aquatic macrophytes, typically water hyacinths, are placed in shallow lagoons where plant roots, with attendant microorganisms and macroorganisms, extending into the water column are a principal design treatment mechanism. Although this root zone treatment method can provide advanced secondary treatment effluent, its application is limited by climate and available sunlight to approximately 5% of the United States. The large treatment footprint of water hyacinth treatment systems prohibits enclosure in greenhouses for almost all economically viable applications.

It is also known to combine plant root zone treatment with conventional activated sludge technology. The principal advantages of combining root zone treatment with activated sludge are improved nutrient removal capability over root zone treatment alone and improved treatment stability in small, activated sludge treatment systems. Among the problems encountered with root zone/activated sludge technology is that the clarifiers employed do not scale well when the size of the system is reduced beyond a certain point. In addition, operator qualifications are

high for activated sludge systems, adding to the expense of running the system. Root zone/activated sludge technology has been known to digest *in situ* a large fraction of the biosolids produced and maintained within the treatment system, thereby reducing system biosolids yield. The mechanism for yield reduction is thought to be the retention of biosolids flocs on plant roots with subsequent consumption and mineralization of flocs by the invertebrate community attendant to the root zone. Reduction of yield is desirable only to a certain point, however. As reactors in series are added, thereby increasing biosolids contact with the root zone, yield may be reduced to the point where an insufficient quantity of biosolids remains to be recycled from the clarifier to the reactors in series. Lack of recycled biosolids substantially degrades the treatment performance of the activated sludge treatment element. This design trap is inherent to root zone/activated sludge treatment systems.

Preliminary studies have been performed on various aspects of the present invention by the inventors and other colleagues, and these have been reported in "Final Report on the South Burlington, Vermont Advanced Ecologically Engineered System (AEES) for Wastewater Treatment," D. Austin et al., 2000; and "Parallel Performance Comparison between Aquatic Root Zone and Textile Medium Integrated Fixed Film Activated Sludge (IFFAS) Wastewater Treatment Systems," D. Austin, Water Environment Federation, 2001; both of these documents are incorporated herein by reference in their entirety.

SUMMARY OF THE INVENTION

The present invention provides a wastewater treatment system and method that are less land intensive than previous systems, as well as combining the advantages of a plurality of remediation techniques. The present invention has a smaller footprint than previously disclosed wetlands, reduces undesirable characteristics of an influent, and has a low yield, i.e., low proportion of matter needing disposal.

An additional feature of the invention provides a unified environment that includes a remediation system, as well as a method of doing business incorporating the water treatment systems of the present invention.

The wastewater treatment systems and methods of the present invention are amenable to the treatment of, for example, but not intended to be limited to, domestic wastewater, industrial waste or process water, urban runoff, agricultural wastewater or runoff, and even biological sludges. The systems are capable of handling a flow range of approximately 2000-2,000,000 gal/day. The types of contaminants that can be treated in the system include suspended particles, nutrients, metals, simple organics (oxygen-demanding substances), and synthetic or complex organics. The undesirable characteristics typically desired to be remediated include, but are not intended to be limited to, average biological oxygen demand (BOD), average total suspended solids (TSS), total nitrogen, and concentration of oil and grease. The systems of the present invention can reduce BOD to < 10 mg/L, TSS to < 10 mg/L, and total nitrogen to < 10 mg/L.

The water treatment system of the present invention comprises a wastewater inlet, a treated water outlet, and a plurality of treatment modules between the inlet and the outlet. Each module is for treating the water with a selected process. Each module is in fluid communication with at least one other module for permitting sequential treatment of the wastewater by a plurality of processes.

Influent wastewater is first directed to a covered anaerobic reactor, which serves to perform an initial organic and solids removal. In this vessel the solids from the influent settle, and anaerobic bacteria feed on the solids and wastes in the liquid. A filter is provided for removing odors from gases that are produced herein.

A first embodiment of the present invention includes a system for advanced treatment of wastewater. This system comprises an attached growth pretreatment filter that is at least intermittently exposed to atmospheric oxygen. The filter has an inlet for receiving water to be treated.

Following the filter are a first and a second hydroponic reactor, each having an inlet and an outlet. Hydroponic reactors are aerated reactors that have a rigid rack set at the water surface to support plants that send down roots into the wastewater column. The rack preferably covers substantially the entire water surface. Plants preferably substantially cover the entire surface of the rack.

A vertical-flow wetland comprises a basin having an outlet in a bottom thereof, and comprises a plurality of treatment regions through which the water to be treated

passes under gravity flow. The basin is adapted to contain a particulate medium, and a mat positioned above the particulate medium is adapted for permitting plants to root therein. The wetland cell is adapted to maintain a population of aquatic invertebrates therein. Water entering the top of the vertical-flow wetland thus passes through a treatment zone formed by the plant roots. Beneath the root zone lies the particulate medium, such as, for example, an expanded shale aggregate for phosphorus absorption, solids filtration, nitrification, and BOD removal.

Water is transferred from the filter outlet to the first reactor inlet, and from the first reactor outlet to the second reactor inlet, and further is distributed from the second reactor outlet across at least a portion of the vertical-flow wetland.

If desired or necessary, water emerging from the vertical-flow wetland may be recycled either to the anaerobic reactor or to the filter for additional treatment. The final effluent may be subjected to additional treatment such as ultraviolet disinfection. The water emerging from the system is then suitable for reuse.

A second embodiment of the system is also directed to a system for advanced treatment of wastewater. This system also comprises an attached growth pretreatment filter that is at least intermittently exposed to atmospheric oxygen. The filter has an inlet for receiving water to be treated.

The system further comprises a first and a second tidal vertical-flow wetland (TVFW). The TVFW can be constructed in a plurality of configurations, and can include a first lagoon that has an inlet for receiving wastewater to be treated and a first vertical flow wetland cell that has an outlet adjacent a bottom thereof. A first means for transporting water from the first lagoon to the first wetland cell is provided.

The TVFW can also include a second lagoon that has an inlet for receiving water from the first wetland cell outlet and a second vertical flow wetland cell that has an outlet adjacent a bottom thereof. A second means for transporting water from the second lagoon to the second wetland cell is provided.

Means for recycling at least a portion of the water exiting the second wetland cell outlet to the first lagoon can also be provided.

Throughout the subsequent discussion, the definitions of *lagoon* and *wetland cell* will be generally taken as follows: The first and the second lagoon are adapted to function essentially aerobically and to contain plants having roots positioned to

contact water flowing thereinto. The first and the second wetland cell are adapted to contain plants having roots positioned to contact water flowing thereinto.

The integrated TVFW treatment system of the present invention in a particular embodiment includes alternating wetland cells and lagoons. The overall hydraulic regime in this system involves fill and drain cycles wherein wastewater is alternately pumped between cells and lagoons. The vertical flux of water in and out of the wetland cells is designed to cycle over a predetermined period, and is therefore referred to as *tidal*.

It is to be understood that reference to first and second wetland cells or lagoons in no way limits the total number of wetland cells or lagoons in series. In embodiments where several wetland cells and lagoons are employed the flow regime is a logical serial extension of the flow described herein between the first and second lagoon/wetland cell pair. For example, recycle flow from the second lagoon/wetland cell pair is understood to represent recycle from the final lagoon/wetland cell pair.

Hydraulic design integrates passive forward flow, tidal flow, and recycle flow into one system. The process design in various embodiments integrates wetland and lagoon treatment technology. The process design of the present invention also includes elements of environmental and ecological engineering design that significantly improve the state of the art of wastewater treatment in general, and wetland wastewater treatment in particular.

In the TVFW, wastewater to be treated is subjected to a first substantially aerobic environment containing aquatic invertebrates for a first time period and is transported from the first aerobic environment to a surface of a first substantially anaerobic/anoxic environment containing plants having roots for a second time period. Aquatic invertebrates consume a substantial fraction of biomass produced within the system.

Water emerging from beneath the plant roots of the first anaerobic/anoxic environment is next transported to a second substantially aerobic environment containing aquatic invertebrates for a third time period. Water from the second aerobic environment is then transported to a surface of a second substantially anaerobic/anoxic environment containing plants having roots for a fourth time period.

Aquatic invertebrates consume a substantial fraction of biomass produced within the system.

At least a portion of the water emerging from beneath the plant roots of the second anaerobic/anoxic environment is then recycled to the first aerobic environment.

Water is distributed from the filter outlet across at least a portion of a surface of the first wetland and also from a bottom of the first wetland across at least a portion of a surface of the second wetland. Water is also recycled from a bottom of the second wetland to a location downstream of the filter.

If desired or necessary, water emerging from the second TVFW may be recycled either to the anaerobic reactor or to the filter for additional treatment. The final effluent may be subjected to additional treatment such as ultraviolet disinfection. The water emerging from the system is then suitable for many reuse applications requiring wastewater treated to advanced standards. The features that characterize the invention, both as to organization and method of operation, together with further objects and advantages thereof, will be better understood from the following description used in conjunction with the accompanying drawing. It is to be expressly understood that the drawing is for the purpose of illustration and description and is not intended as a definition of the limits of the invention. These and other objects attained, and advantages offered, by the present invention will become more fully apparent as the description that now follows is read in conjunction with the accompanying drawing.

BRIEF DESCRIPTION OF THE DRAWINGS

FIG. 1 is a schematic diagram of the first embodiment of the present invention.

FIG. 2 is a cross-sectional view of an exemplary hydroponic reactor (lagoon) of the present invention.

FIG. 3 is a side cross-sectional view of a vertical-flow wetland module of the embodiment of FIG. 1.

FIG. 4 is a schematic diagram of the second embodiment of the present invention.

FIG. 5 is a schematic diagram of an exemplary time sequence of water flow between portions of the system of the present invention.

FIG. 6 is a schematic illustration of a unified environment of the present invention.

5

DETAILED DESCRIPTION OF THE PREFERRED EMBODIMENTS

A description of the preferred embodiments of the present invention will now be presented with reference to FIGS. 1–6.

10 A schematic of a first embodiment of the present invention (FIG. 1) illustrates the flows through this system **10**, beginning with wastewater influent **90** entering via an inlet **11** into a covered anaerobic reactor **12**, which serves to perform an initial organic and solids removal. In this vessel **12** the solids from the influent **90** settle, and anaerobic bacteria feed on the solids and wastes in the liquid.

15 Following treatment in the anaerobic reactor **12** for a predetermined period, for example, in a particular embodiment 1.5 days comprises an exemplary retention time, the wastewater **90** is channeled via a pump **13** to the inlet **14** of an attached growth pretreatment filter **15**. This filter **15** is at least intermittently exposed to atmospheric oxygen. The filter **15** achieves removal of organics and solids and denitrification.

20 Fluid is collected from the bottom **16** of the filter **15** and is pumped **17** to an inlet **181** of a first hydroponic reactor **18** (FIG. 2). Herein the term *hydroponic reactor* is taken to comprise an aerated reactor vessel **23** that has a substantially rigid rack **19** set at the surface of water **90** in the reactor **18**. The rack **19** supports plants **21** that send down roots **22** into the wastewater column **20**. Preferably the rack **19** covers substantially the entire water surface. Also preferably the plants **21** cover
25 substantially the entire surface of the rack **19**.

Water from the first hydroponic reactor **18** is pumped **21** or flows by gravity from an outlet **182** to a second hydroponic reactor **18'** that is substantially identical to the first **18**.

30 Water from the second hydroponic reactor **18'** is then pumped or flows by gravity to the top of a vertical-flow wetland **24** (FIG. 3), where a distribution manifold **25** doses the surface of the wetland **24** for downward, gravity-driven flow through a

plurality of zones. The wetland **24** continues BOD removal, nitrifies and denitrifies, and removes TSS. The manifold **25** is pressurized sufficiently to ensure adequate distribution across manifold orifices or outlets, and the spacing of orifices or outlets **26** therein is on a spacing of, for example, 1-ft centers. The use of vertical-flow wetland technology can reduce the footprint of the process by 50-75%.

The wetland **24** comprises a top dressing **27** that may comprise in certain embodiments, a layer of soil, for example, 6 in. The soil **27** comprises in a preferred embodiment a slightly limiting soil, with a percolation of 2 in./min, with no particle size > 2 mm, that is, coarse sand. The purpose of the top dressing **27** is to prevent public exposure to the wastewater in the wetland **24**, to control odors, and to improve appearance. The top dressing **27** is placed in covering relation to the distribution manifold **25**.

Beneath the distribution manifold **25** is positioned a layer of wetland sod **28**, which in a preferred embodiment comprises a cocoanut fiber matting known as "Coir" that is embeddable with wetland plants **29**. The wetland plants **29** provide an extensive root **30** mat, which preferably cover approximately 70% of the mat **28** bottom, and comprises an aquatic root zone. The sod **28** preferably covers substantially the entire surface of the wetland **24**. The distribution manifold **25** atop the sod **28** causes influent flow to pass through the root mat **30** of the plants, which diversifies the microbial community and removes BOD and TSS. The root mat **30** and the sod **28** act as a prefilter to the lower-lying zones. The root mat **30** at the level of the wetland sod **28** is preferably not flooded for extended periods in order to maintain aerobic conditions.

The species of plants **29** have been empirically verified as being hardy under conditions of wastewater loading of the particular site in which they are being employed. The wetland sod **28** permits effective installation of healthy plants **29** to enable the creation of a substantially "instant" wetland litter layer **24** that is habitat for many invertebrate species associated with wetland ecosystems in nature.

The next zone beneath the wetland sod **28** comprises a layer of manufactured medium **31** comprising, for example, random-packed plastic medium such as high-density polyethylene or polyethylene, having a depth of approximately 1.0-3.0 feet. The purpose of this medium **31** is BOD removal, TSS removal, and nitrification over

the provided high surface area of the medium. The plastic medium **31** permits easy penetration of plant roots and a reliably moist and aerobic environment for detritivores to thrive on biofilms growing from wastewater nutrients. In a preferred embodiment, not intended to be limiting, the medium comprises textured cylindrical pieces approximately 4-10 mm in diameter, and having a height smaller than the diameter. The medium's **31** porosity is approximately 90%. The thin-film chemistry on the medium enhances BOD removal and nitrification, and the bulk liquid chemistry in the flooded state enhances denitrification by the rapid formation of anoxic conditions. The frequent (e.g., several times per day) exposure of biofilms formed on the medium assists in the decomposition of the biofilms into trace organics, carbon dioxide, and water.

Effluent trickles through the media/root mixture in thin films and then enters a layer of lightweight aggregate **311** of particle diameter substantially not less than one millimeter. The aggregate comprises a manufactured aggregate of consistent quality that can be penetrated by plant roots. Remaining suspended solids are filtered out in the aggregate layer. Nitrification also takes place in the aggregate layer **311**.

The next lower-lying zone comprises a rock or gravel aggregate layer **32**, preferably expanded shale aggregate, most preferably with a particle diameter not substantially less than four millimeters. The purpose of this layer **32** is phosphorus absorption, TSS filtration, nitrification, and BOD removal. The bulk liquid chemistry in the flooded state enhances denitrification by rapid formation of anoxic conditions. In a preferred embodiment the depth of this layer **32** is approximately 1.5-2.0 feet. Preferably this layer **32** is intermittently flooded, during which time the gravel layer **32** becomes anoxic. A portion of waste nitrified in the layers above are denitrified in the flooded section. As the liquid level of the flooded gravel layer **32** rises, a drainage device is triggered, draining the entire gravel layer **32** through a bottom drain system. Draining the gravel layer **32** pulls air into the gravel interstices, and exposure of biofilms to air prevents buildup of biofilms that could clog the gravel layer **32**.

Beneath the rock/gravel aggregate layer **32** is positioned an under-drain **33** having a plurality of holes **34** for collecting fluid draining through the rock aggregate

layer **32**. The under-drain **33** effluent flows to an effluent pump vault **35**, which controls the elevation of the wetland **24** and contains a pump **36** that lifts effluent **90'** to a series of valves **37-39**, each with flow meters **40-42** attached thereto, leading to two recycling paths **43,44** and to a discharge **45**. The effluent **90'** to be recycled is
5 channeled either to the anaerobic reactor **12** (path **44**) or to the fixed-film reactor **15** (path **43**) for additional treatment. The final effluent **90'** is typically spit between the recycling path **45** and a discharge **45** at a predetermined ratio, such as 3:1, although this is not intended as a limitation.

The rate of recycling preferably recycles an average drop of water from the
10 primary tank **12** 1-5 times, which permits a high level of treatment in the wetland **24**.

The discharge **45** may lead to an additional treatment device such as an ultraviolet disinfection module **46**. The water emerging from the system **10** is then suitable for reuse, and a second sample port **47** is provided for additional testing.

Discharge **45** can include discharge by gravity directly to a leach field or soil
15 absorption system, discharge to a subsurface irrigation system, and, where allowed by local regulations, discharge to surface irrigation. Subsurface irrigation may include, for example, a pump and a plurality of small, flexible pipes with emitter openings. The irrigation distribution network preferably lies close to the surface in warm climates in the biologically active root zone area of soil.

In a second embodiment of the invention, the system **50** (FIG. 4) comprises
20 a pretreatment module **51**, into which influent **90** is channeled and permitted to reside for a predetermined period. The wastewater **90** is then channeled to via a pump **52** to the inlet **14** of an attached growth pretreatment filter **15** as above. This filter **15** is at least intermittently exposed to atmospheric oxygen. The filter **15** achieves removal
25 of organics and solids and denitrification.

Water from the filter **15** is transferred to a pair **53,54** of tidal vertical-flow wetlands (TVFW), each of which comprises alternating series of lagoons **55** and VF wetland cells **56**. Each lagoon **55** (FIG. 2) is comparable to the hydroponic reactor **18** discussed above. Each lagoon **55** is adapted to maintain a population of grazing
30 aquatic invertebrates, such as, for example, filter-feeding zooplankton.

Each wetland cell **56** comprises a module **24** as illustrated in FIG. 3. The wetland cell **56** has a depth **67** that is less than that **58** of the lagoon **55**. However,

the surface area of the lagoon **55** is preferably substantially smaller than that of the wetland cell **56**. The wetland cell **56** is adapted to maintain a population of aquatic invertebrates, such as, but not intended to be limited to, detritivores.

Each TVFW **53,54** may comprise a plurality of wetland cells **56a-56c** and lagoons **55a-55d**, alternating as shown in FIG. 5. Q represents forward flow; Q_r , recycle flow. The overflow piping between wetland cells **56a-56c** and lagoons **55a-55d** is not depicted. The dashed horizontal line in the wetland cells **56a-56c** represents the media/plant root surface. The overall hydraulic regime in the TVFW **53,54** involves fill and drain cycles where wastewater is alternately pumped and flows between cells **56** and lagoons **55**. The vertical flux of water in and out of the wetland cells **56a-56c** is designed to cycle over a predetermined period of, for example, at least once per day, and is therefore referred to as *tidal*.

Means for transporting water between the lagoons **55a-55c** and wetland cells **56a-56c** alternately are provided, as well as recycling between the fourth lagoon **55d** and the first lagoon **55a**. These may comprise, for example, pump stations **73a-73d** associated with each lagoon **55a-55d** (FIG. 5). Generally water flows from the wetland cells **56a-56c** into their respective lagoons **55b-55d** passively, as will be discussed in the following. In some embodiments, a pump station alone may be used without an associated lagoon **55**.

In the embodiment shown in FIG. 5, for example, the pump **73a** in the lagoon **55** has an intake positioned lower in the lagoon basin than the lagoon inlet. A level sensor may be employed in certain embodiments for activating the pump when a level of water in the lagoon **55** reaches a predetermined depth, for example, to prevent flooding.

In a particular embodiment (FIG. 5), the recycling pump **74d** is adapted to recycle a water portion in a range of 50-500% of the wastewater volume entering the first lagoon **55a** per unit time. Recycle ratios will be discussed further in the following.

Piping is also provided for connecting a pump discharge with its downstream wetland cell. In a particular embodiment a check valve can be positioned in the pipe for permitting flow toward the wetland cell **56**, and for preventing return flow. The piping is in fluid communication with the distribution pipe **25**, which has a plurality of

holes for permitting spreading of the water exiting the upstream lagoon **55** over the surface of the wetland cell **56**.

A unified environmental space **80** (FIG. 6) includes the systems **10,50** of the present invention and their associated elements. For example, the systems **10,50** may be positionable within a solarium-type room **81** that has windows **82** that are automatically openable in response to inside and outside temperatures to optimize comfort of the inhabitants and operation of the systems **10,50**.

This unified environmental space **80** may also form a part of a business method, wherein an offer is made to a customer to sell or lease a living space including one of the systems **10,50** described above.

The systems **10,50** of the present invention provide advanced, onsite treatment of wastewater, which has typically been achieved with septic tanks and leach fields. Better onsite treatment is desirable to protect groundwater resources.

The systems **10,50** may be included within or attached to a single home, a group of residences, or a unit such as a hotel or resort, with the wetland components requiring sunlight that is accessible either out of doors or within a sunroom-type enclosure.

The systems **10,50** provide the minimum design treatment standards listed in Table 1.

Table 1. Minimum Design Treatment Standards		
Parameter	Effluent Standard	Note
BOD ₅	<15 mg/L	< 5 mg/L achievable in some embodiments
Total nitrogen	<15 mg/L	< 5 mg/L achievable in some embodiments
Ammonia	<3 mg/L	< 0.2 mg/L achievable in some embodiments
Phosphorus	30% removal	100% of phosphorus is absorbed in most soils if subsurface effluent dispersal is used
TSS	<15 mg/L	< 5 mg/L achievable in some embodiments
Fecal coliforms	<100 cfu/100 ml	If ultraviolet disinfection used

In the foregoing description, certain terms have been used for brevity, clarity, and understanding, but no unnecessary limitations are to be implied therefrom beyond the requirements of the prior art, because such words are used for description purposes herein and are intended to be broadly construed. Moreover, 5 the embodiments of the apparatus illustrated and described herein are by way of example, and the scope of the invention is not limited to the exact details of construction.

Having now described the invention, the construction, the operation and use 10 of preferred embodiments thereof, and the advantageous new and useful results obtained thereby, the new and useful constructions, and reasonable mechanical equivalents thereof obvious to those skilled in the art, are set forth in the appended claims.

What is claimed is:

1. A system for advanced treatment of wastewater comprising:
an attached growth pretreatment filter at least intermittently exposed
to atmospheric oxygen, the filter having an inlet for receiving water to be treated;
5 a first and a second hydroponic reactor, each having an inlet and an
outlet;
a vertical-flow wetland comprising a basin having an outlet in a bottom
thereof, the basin adapted to contain a particulate medium, and a mat adapted for
permitting plants to root therein, the mat positioned above the particulate medium,
10 the wetland cell adapted to maintain a population of aquatic invertebrates therein;
first means for transferring water from the filter outlet to the first reactor
inlet;
second means for transferring water from the first reactor outlet to the
second reactor inlet; and
15 means for distributing water from the second reactor outlet across at
least a portion of the vertical-flow wetland.

2. The system recited in Claim 1, wherein the filter inlet is adapted to
receive water to be treated from a primary tank.

3. The system recited in Claim 2, further comprising the primary tank.

4. The system recited in Claim 3, wherein the primary tank comprises a
passive anaerobic reactor and settling basin.

5. The system recited in Claim 4, further comprising an effluent filter
positioned along a flow pathway between the primary tank and the pretreatment filter.

6. The system recited in Claim 1, wherein the first water transferring
means further comprises means for transferring water from the filter outlet to the
primary tank.

7. The system recited in Claim 6, wherein the first water transferring means comprises a pump and a flow splitter for dividing water from the filter outlet between the primary tank and the first reactor.

5 8. The system recited in Claim 1, wherein the first and the second reactor each comprises a basin having an inlet and an outlet, and a rack positionable at a surface of water in the basin for supporting plants thereon.

10 9. The system recited in Claim 1, wherein the water distributing means comprises a distribution manifold positioned atop the mat and the wetland further comprises a dressing material positioned atop the distribution manifold.

15 10. The system recited in Claim 1, wherein the particulate medium comprises a layer of plastic media adapted to support a growth of a biofilm thereon and to permit plant root growth thereinto, the plastic media layer positioned beneath the mat.

20 11. The system recited in Claim 10, wherein the particulate medium further comprises a layer of manufactured aggregate penetrable by plant roots, the manufactured aggregate layer positioned beneath the plastic media layer.

12. The system recited in Claim 11, wherein the particulate medium further comprises a layer of gravel positioned beneath the manufactured aggregate layer.

25 13. The system recited in Claim 12, further comprising means for draining the gravel layer, for exposing the gravel layer to air.

30 14. The system recited in Claim 1, further comprising a drainage sump in fluid communication with the wetland outlet and a flow splitting basin for receiving water from the drainage sump and for dividing the received water among the primary tank, the filter, and a basin discharge outlet.

15. The system recited in Claim 14, further comprising an ultraviolet disinfection device positioned to treat water emerging from the basin discharge outlet.

16. A system for advanced treatment of wastewater comprising:

5 an attached growth pretreatment filter at least intermittently exposed to atmospheric oxygen, the filter having an inlet for receiving water to be treated;

a first and a second tidal vertical-flow wetland, each comprising:

a first lagoon having an inlet for receiving wastewater to be treated;

10 a first vertical flow wetland cell having an outlet adjacent a bottom thereof;

first means for transporting water from the first lagoon to the first wetland cell;

a second lagoon having an inlet for receiving water from the first wetland cell outlet;

15 a second vertical flow wetland cell having an outlet adjacent a bottom thereof;

second means for transporting water from the second lagoon to the second wetland cell; and

20 means for recycling at least a portion of the water exiting the second wetland cell outlet to the first lagoon, wherein:

the first and the second lagoon are adapted to function essentially aerobically and to contain plants having roots positioned to contact water flowing thereinto; and

25 the first and the second wetland cell are adapted to contain plants having roots positioned to contact water flowing thereinto;

first means for distributing water from the filter outlet to the first lagoon of the first wetland;

second means for distributing water from an outlet of the first wetland to the first lagoon of the second wetland; and

30 means for recycling water from an outlet of the second wetland to a location upstream of the filter.

NO. 077 P. 2
PCNUS 02/35454
IPEAUS 29 AUG 2003

18

17. The system recited in Claim 16, wherein the filter inlet is adapted to receive water to be treated from a primary tank.

18. The system recited in Claim 17, further comprising the primary tank.

6

19. The system recited in Claim 18, wherein the primary tank comprises a passive anaerobic reactor and settling basin.

20. The system recited in Claim 19, further comprising an effluent filter positioned along a flow pathway between the primary tank and the pretreatment filter.

10

21. The system recited in Claim 16, further comprising an ultraviolet disinfection device positioned to treat water emerging from the second wetland outlet.

22. A method for achieving advanced treatment of wastewater comprising the steps of:

15

filtering water to be treated with an attached growth pretreatment filter at least intermittently exposed to atmospheric oxygen;

transferring water from a filter outlet to an inlet of a first hydroponic reactor;

20

channeling water from an outlet of the first hydroponic reactor to an inlet of a second hydroponic reactor; and

distributing water from an outlet of the second hydroponic reactor to a vertical-flow wetland comprising a basin having an outlet in a bottom thereof, the basin adapted to contain a particulate medium, and a mat adapted for permitting plants to root therein, the mat positioned above the particulate medium, the wetland cell adapted to maintain a population of aquatic invertebrates therein.

25

23. The method recited in Claim 22, wherein an inlet of the filter is adapted to receive water to be treated from a primary tank.

30

AMENDED SHEET

02/33/54
IPR/US 29 AUG 2003

19

24. The method recited in Claim 23, further comprising transferring water to be treated to the filter from a primary tank.

5 25. The method recited in Claim 24, wherein the primary tank comprises a passive anaerobic reactor and settling basin.

10 26. The method recited in Claim 25, further comprising the step of filtering water from the primary tank with an effluent filter positioned along a flow pathway between the primary tank and the pretreatment filter.

27. The method recited in Claim 22, further comprising the step of transferring water from the filter outlet to a primary tank.

15 28. The method recited in Claim 27, wherein the transferring step comprises dividing water from the filter outlet between the primary tank and the first reactor.

20 29. The method recited in Claim 22, wherein the first and the second reactor each comprises a basin having an inlet and an outlet, and a rack positionable at a surface of water in the basin for supporting plants thereon.

25 30. The method recited in Claim 22, wherein the water distributing step comprises positioning a distribution manifold atop the mat and the wetland further comprises a dressing material positioned atop the distribution manifold.

30 31. The method recited in Claim 22, wherein the particulate medium comprises a layer of plastic media adapted to support a growth of a biofilm thereon and to permit plant root growth thereinto, the plastic media layer positioned beneath the mat.

APPROVED

PCT/US 02/36454
IPEA/US 29 AUG 2003

20

32. The method recited in Claim 31, wherein the particulate medium further comprises a layer of manufactured aggregate penetrable by plant roots, the manufactured aggregate layer positioned beneath the plastic media layer.

5 33. The method recited in Claim 32, wherein the particulate medium further comprises a layer of gravel positioned beneath the manufactured aggregate layer.

34. The method recited in Claim 33, further comprising the step of draining the gravel layer, for exposing the gravel layer to air.

10

35. The method recited in Claim 22, further comprising channeling water exiting the wetland outlet to a drainage sump and dividing the water from the drainage sump among the primary tank, the filter, and a basin discharge outlet.

15 36. The method recited in Claim 35, further comprising the step of treating water emerging from the basin discharge outlet with ultraviolet disinfection.

37. A method for advanced treatment of wastewater comprising the steps of:

20 receiving water to be treated into an attached growth pretreatment filter at least intermittently exposed to atmospheric oxygen;

distributing water exiting the filter to a first tidal vertical-flow wetland comprising, in flow series, a first lagoon, a first wetland, a second lagoon, and a second wetland;

25 distributing water from an outlet of the first wetland to a second tidal vertical-flow wetland comprising, in flow series, a first lagoon, a first wetland, a second lagoon, and a second wetland; and

recycling water from an outlet of the second wetland to a location upstream of the filter.

30

38. The method recited in Claim 37, wherein the filter inlet is adapted to receive water to be treated from a primary tank.

AMENDED SHEET

~~PGT/US 02/36454~~
IFEEVUE 29 AUG 2003

21

39. The method recited in Claim 38, further comprising the step of transferring water from a source to the primary tank.

5 40. The method recited in Claim 39, wherein the primary tank comprises a passive anaerobic reactor and settling basin.

10 41. The method recited in Claim 40, further comprising filtering water from the primary tank using an effluent filter positioned along a flow pathway between the primary tank and the pretreatment filter.

42. The method recited in Claim 37, further comprising the step of treating water emerging from the second wetland outlet with an ultraviolet disinfection device.

15 43. A method of doing business comprising the step of offering to rent or sell to a customer a living space comprising a system for advanced treatment of wastewater generated within the living space, the system comprising:

20 an attached growth pretreatment filter at least intermittently exposed to atmospheric oxygen, the filter having an inlet for receiving water to be treated;
a first and a second hydroponic reactor, each having an inlet and an outlet;

a vertical-flow wetland comprising a basin having an outlet in a bottom thereof, the basin adapted to contain a particulate medium, and a mat adapted for permitting plants to root therein, the mat positioned above the particulate medium, the wetland cell adapted to maintain a population of aquatic invertebrates therein;

25 first means for transferring water from the filter outlet to the first reactor inlet;

second means for transferring water from the first reactor outlet to the second reactor inlet; and

30 means for distributing water from the second reactor outlet across at least a portion of the vertical-flow wetland.

ADDENDUM SHEET

1/6

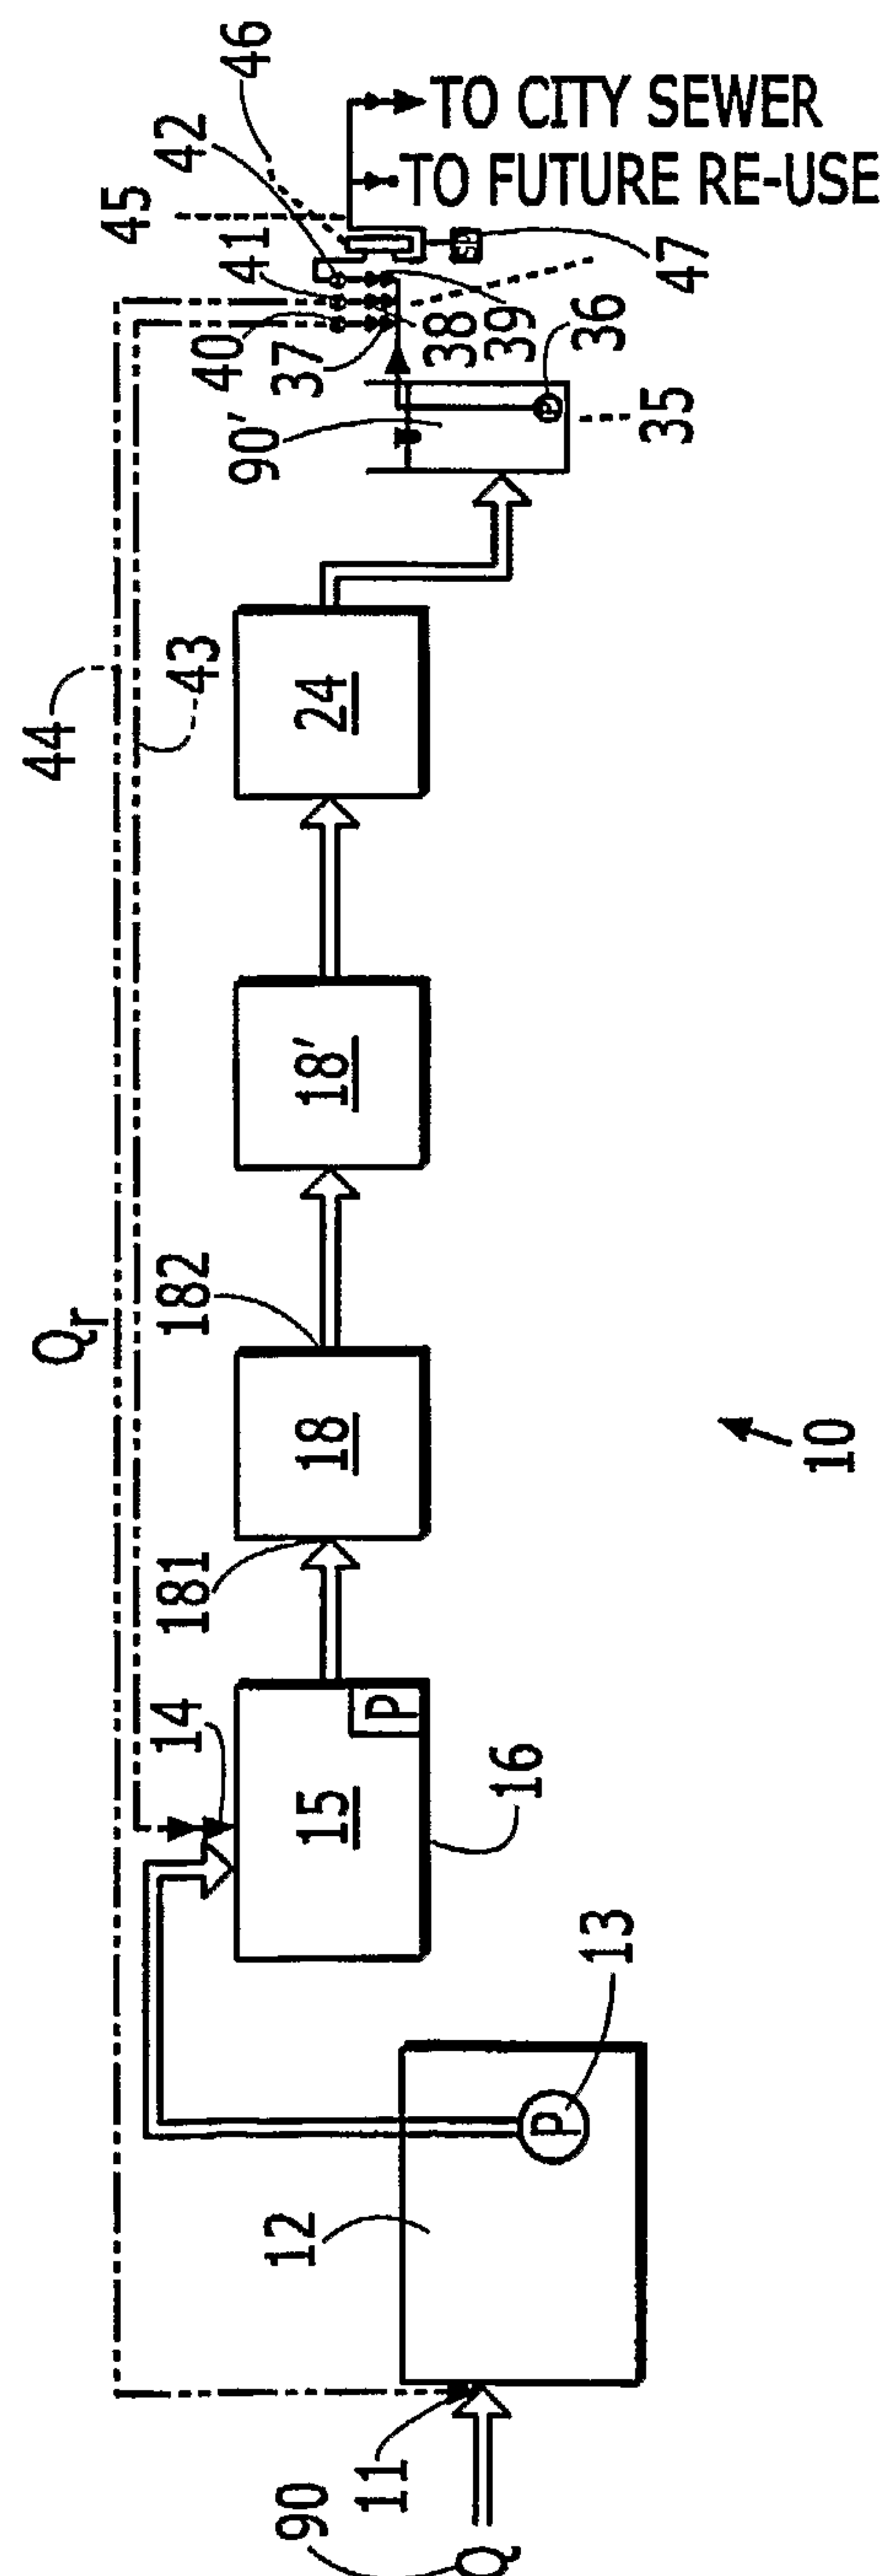
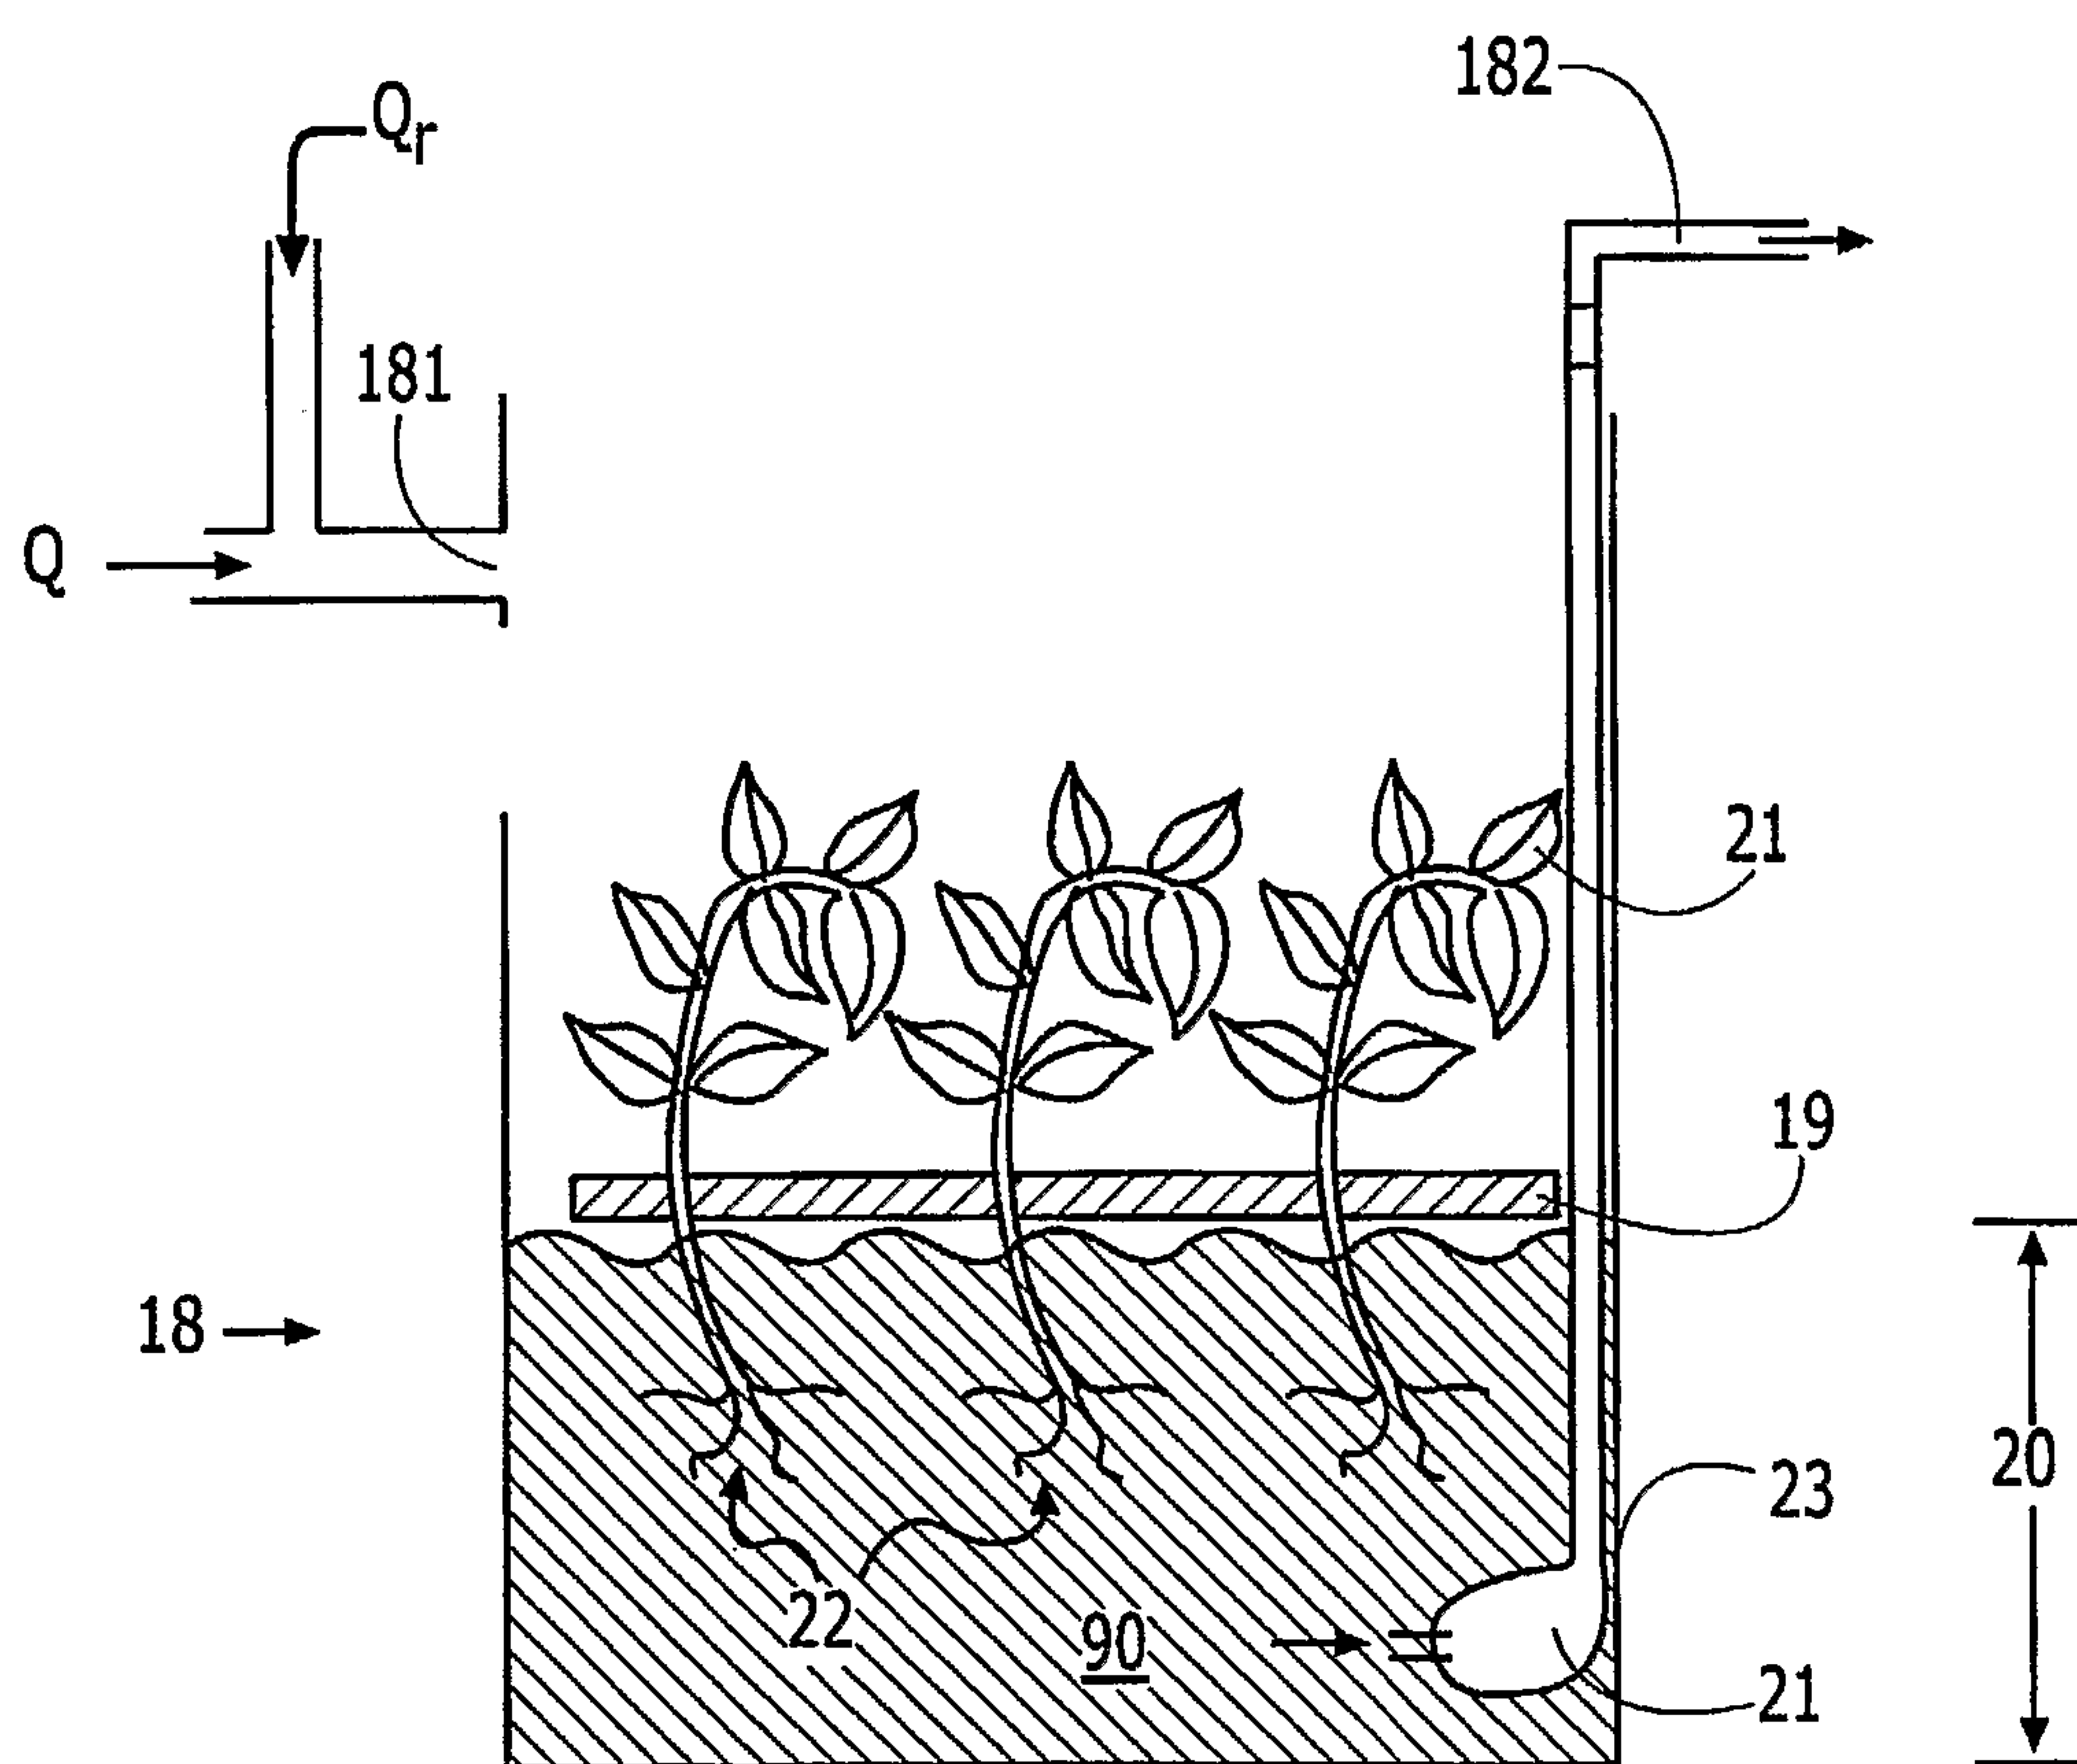


FIG. 1

2/6

**FIG. 2**

3/6

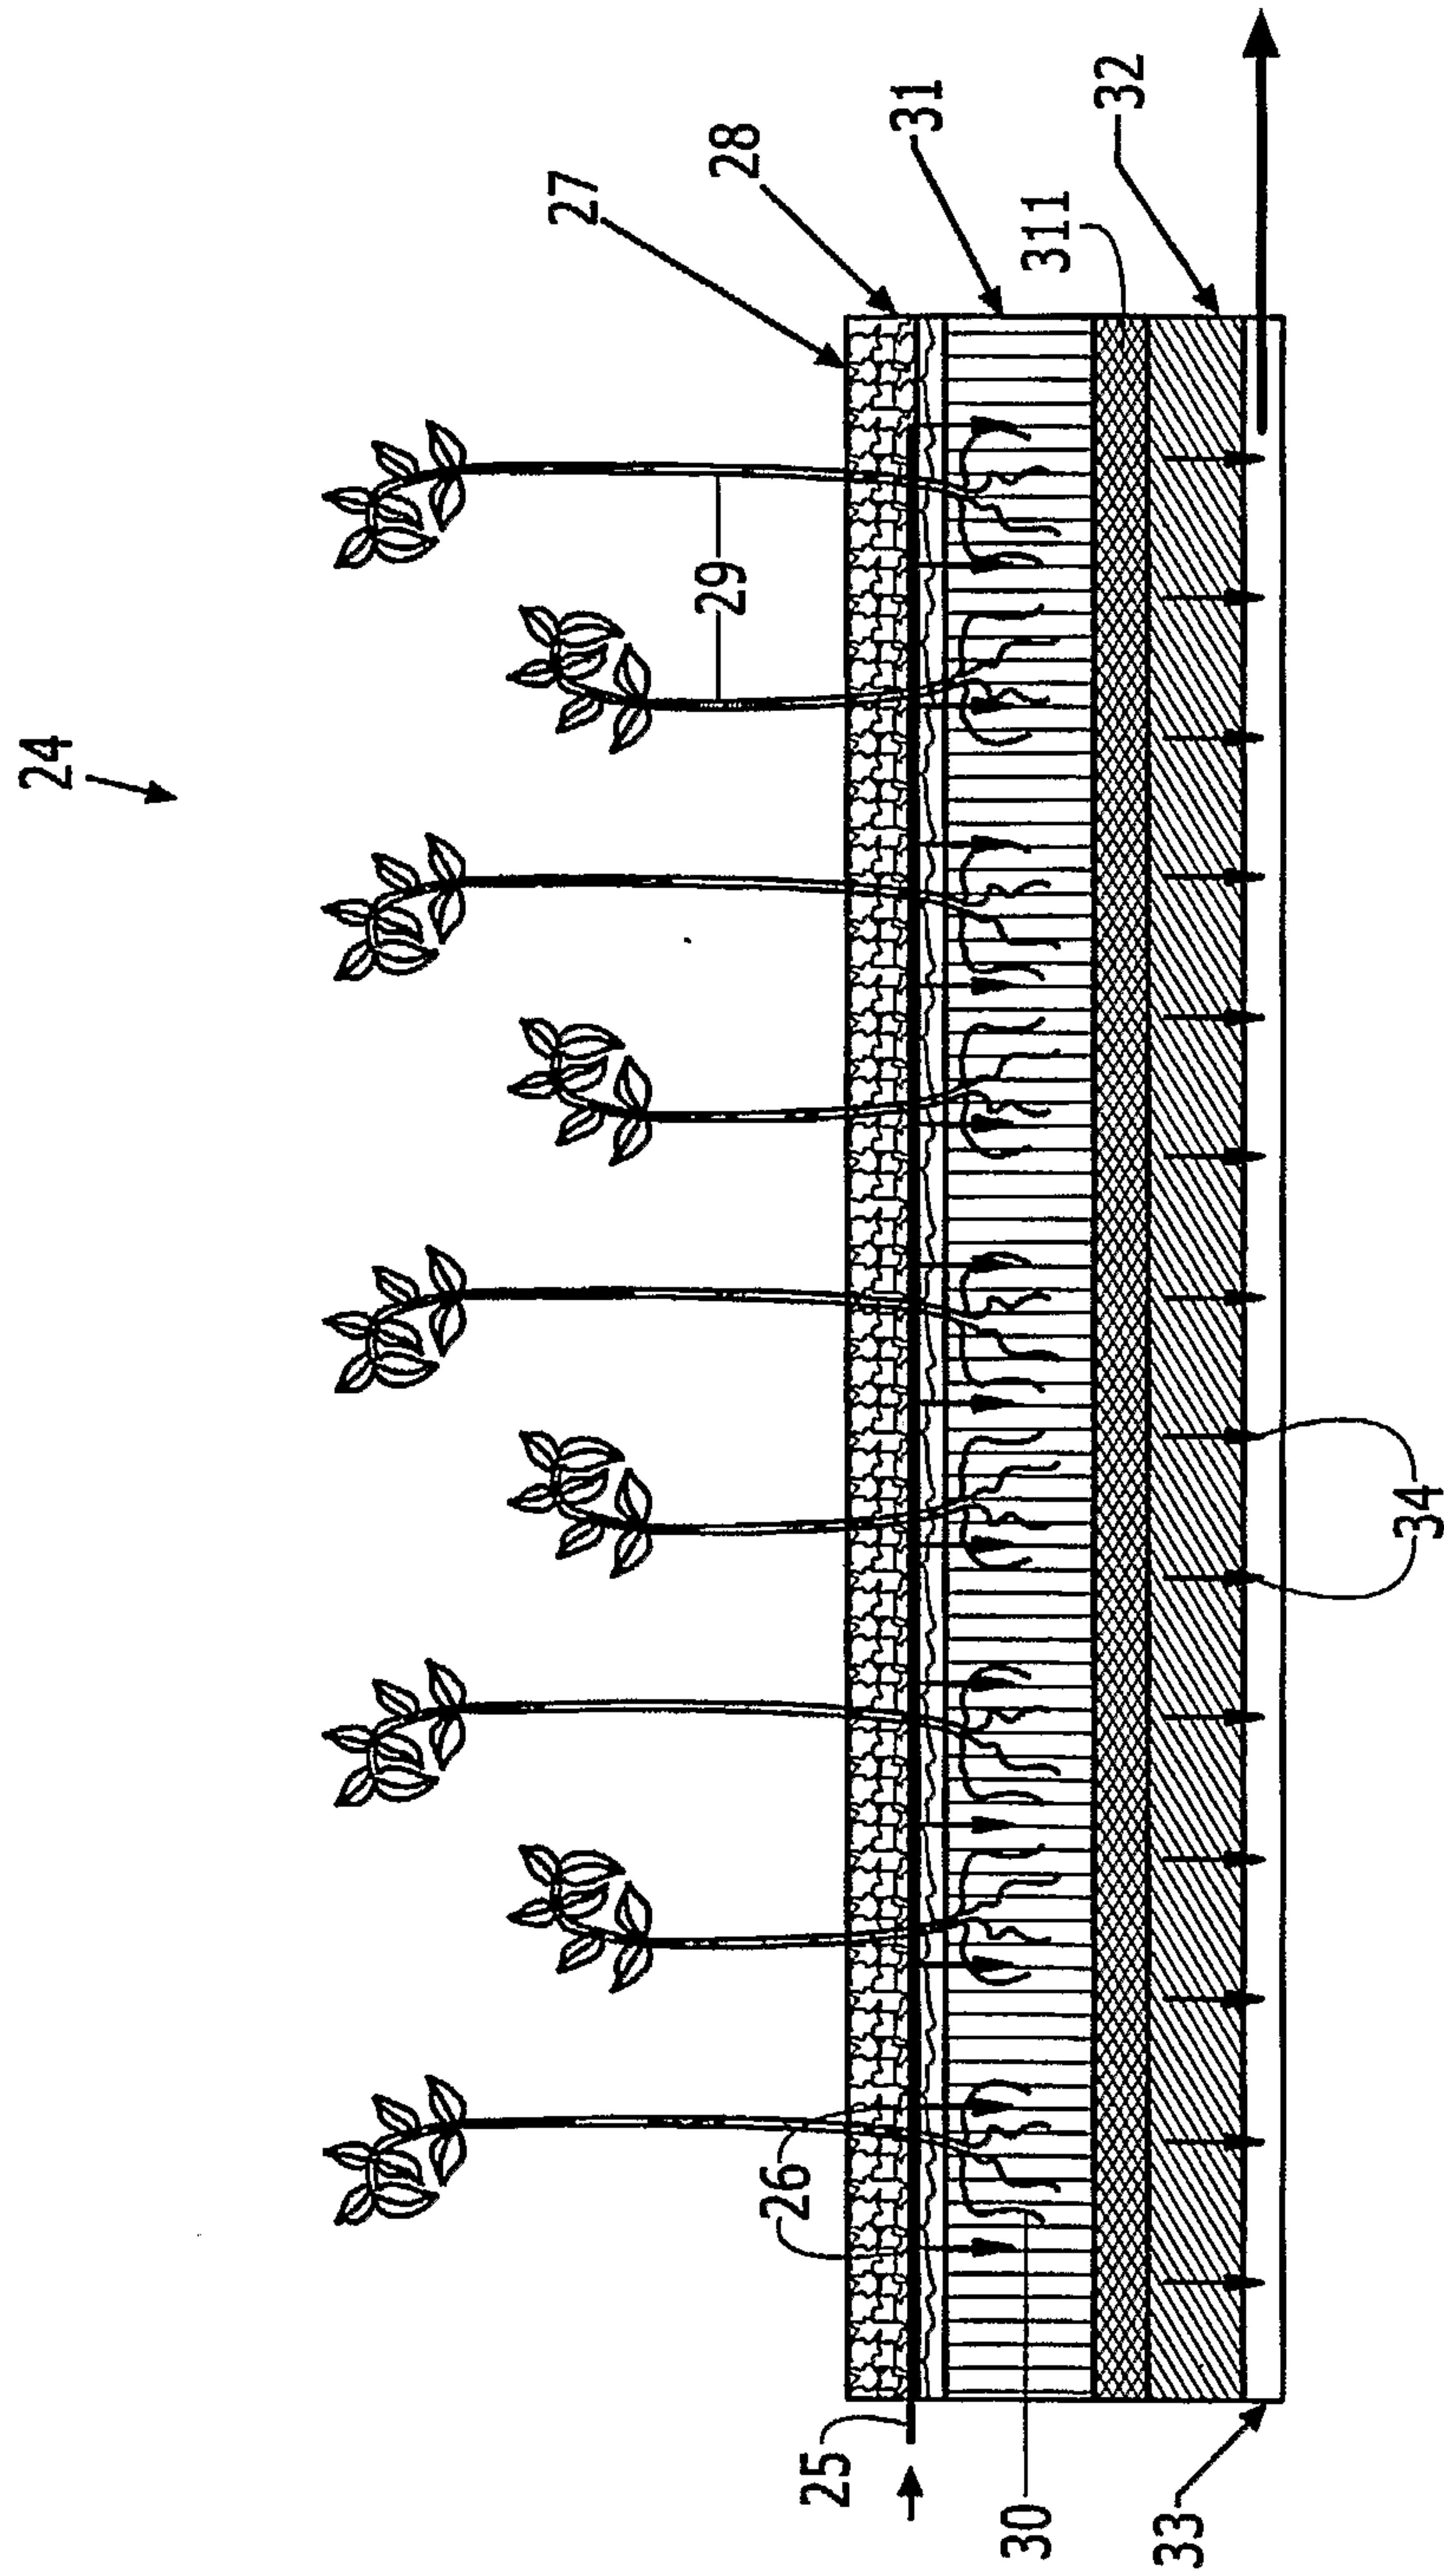


FIG. 3



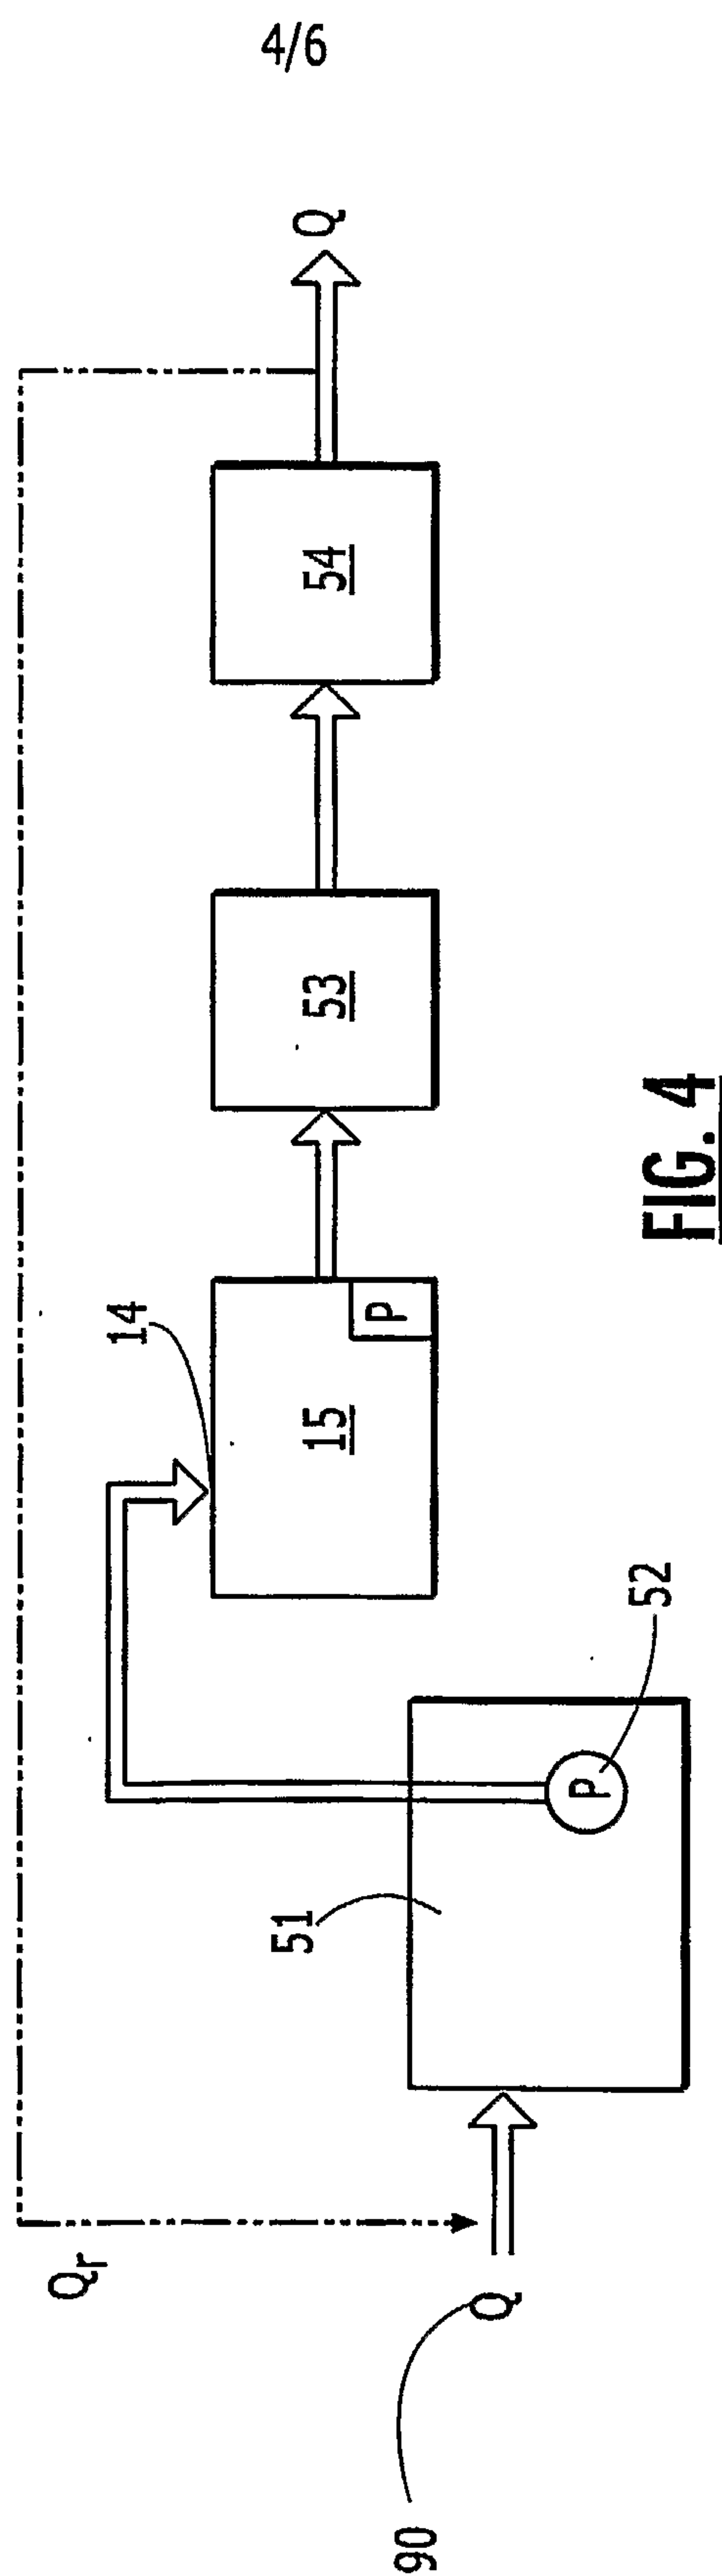


FIG. 5

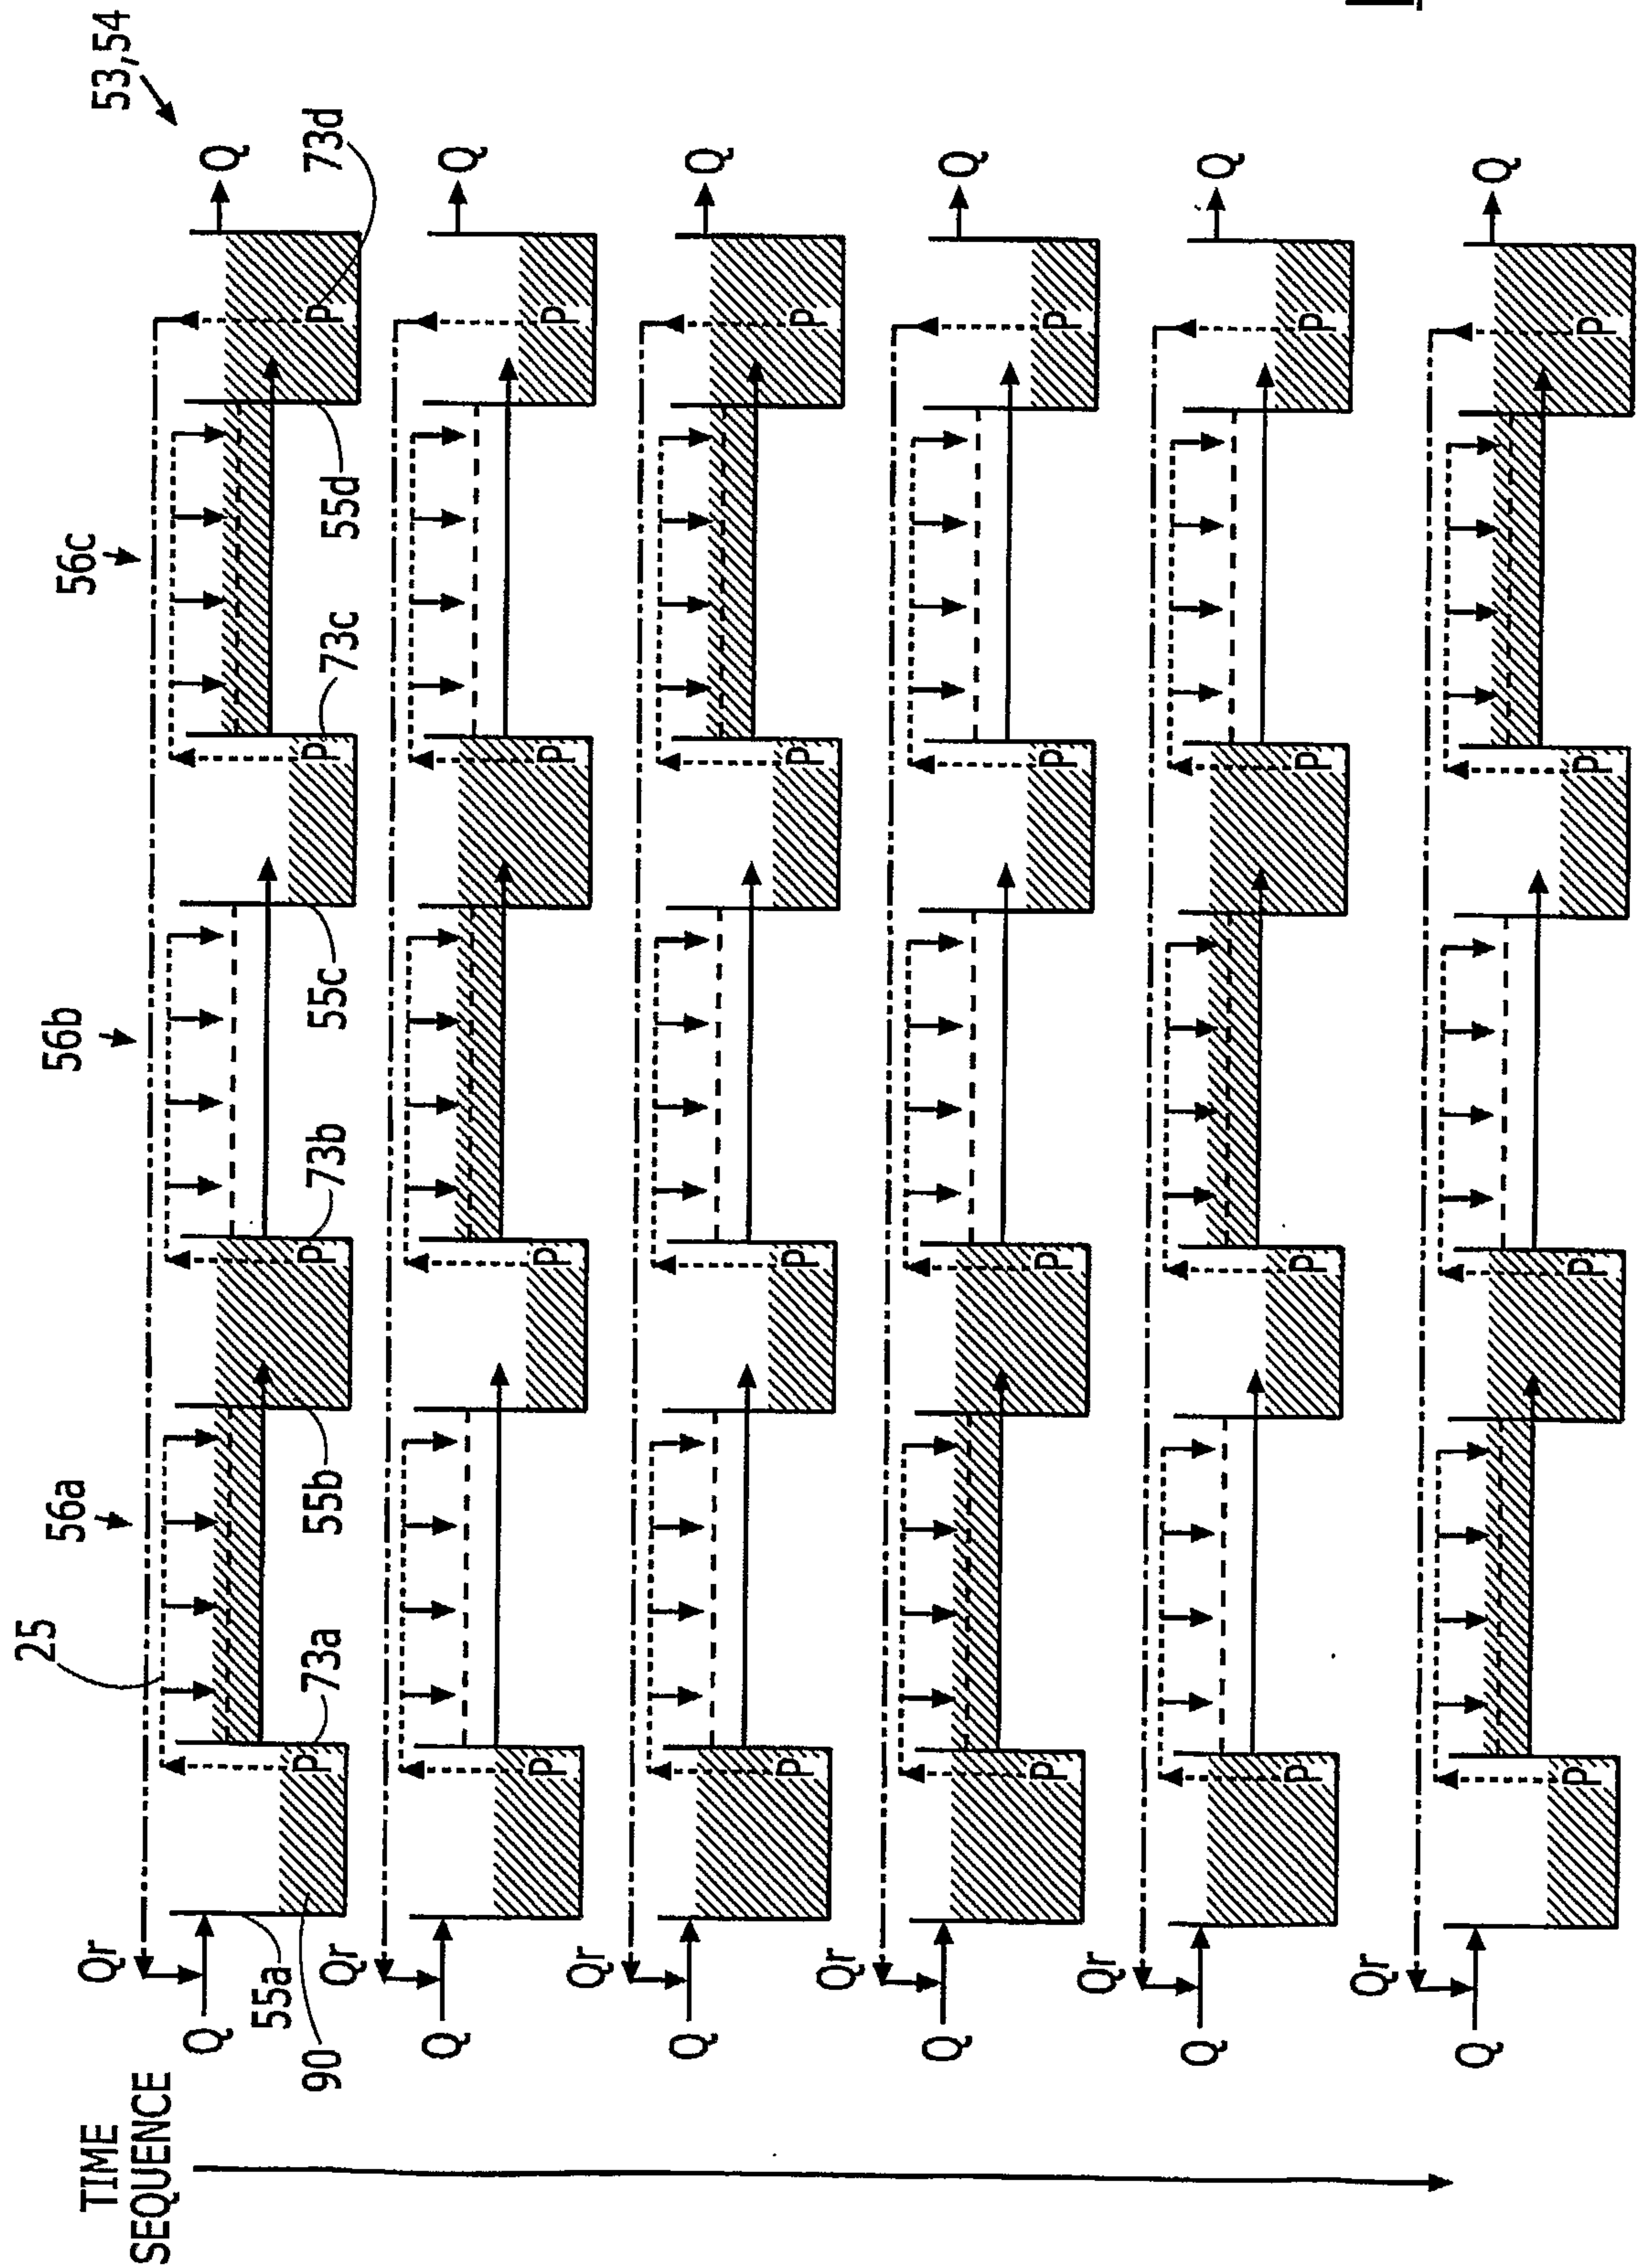

6/6

**FIG. 6**

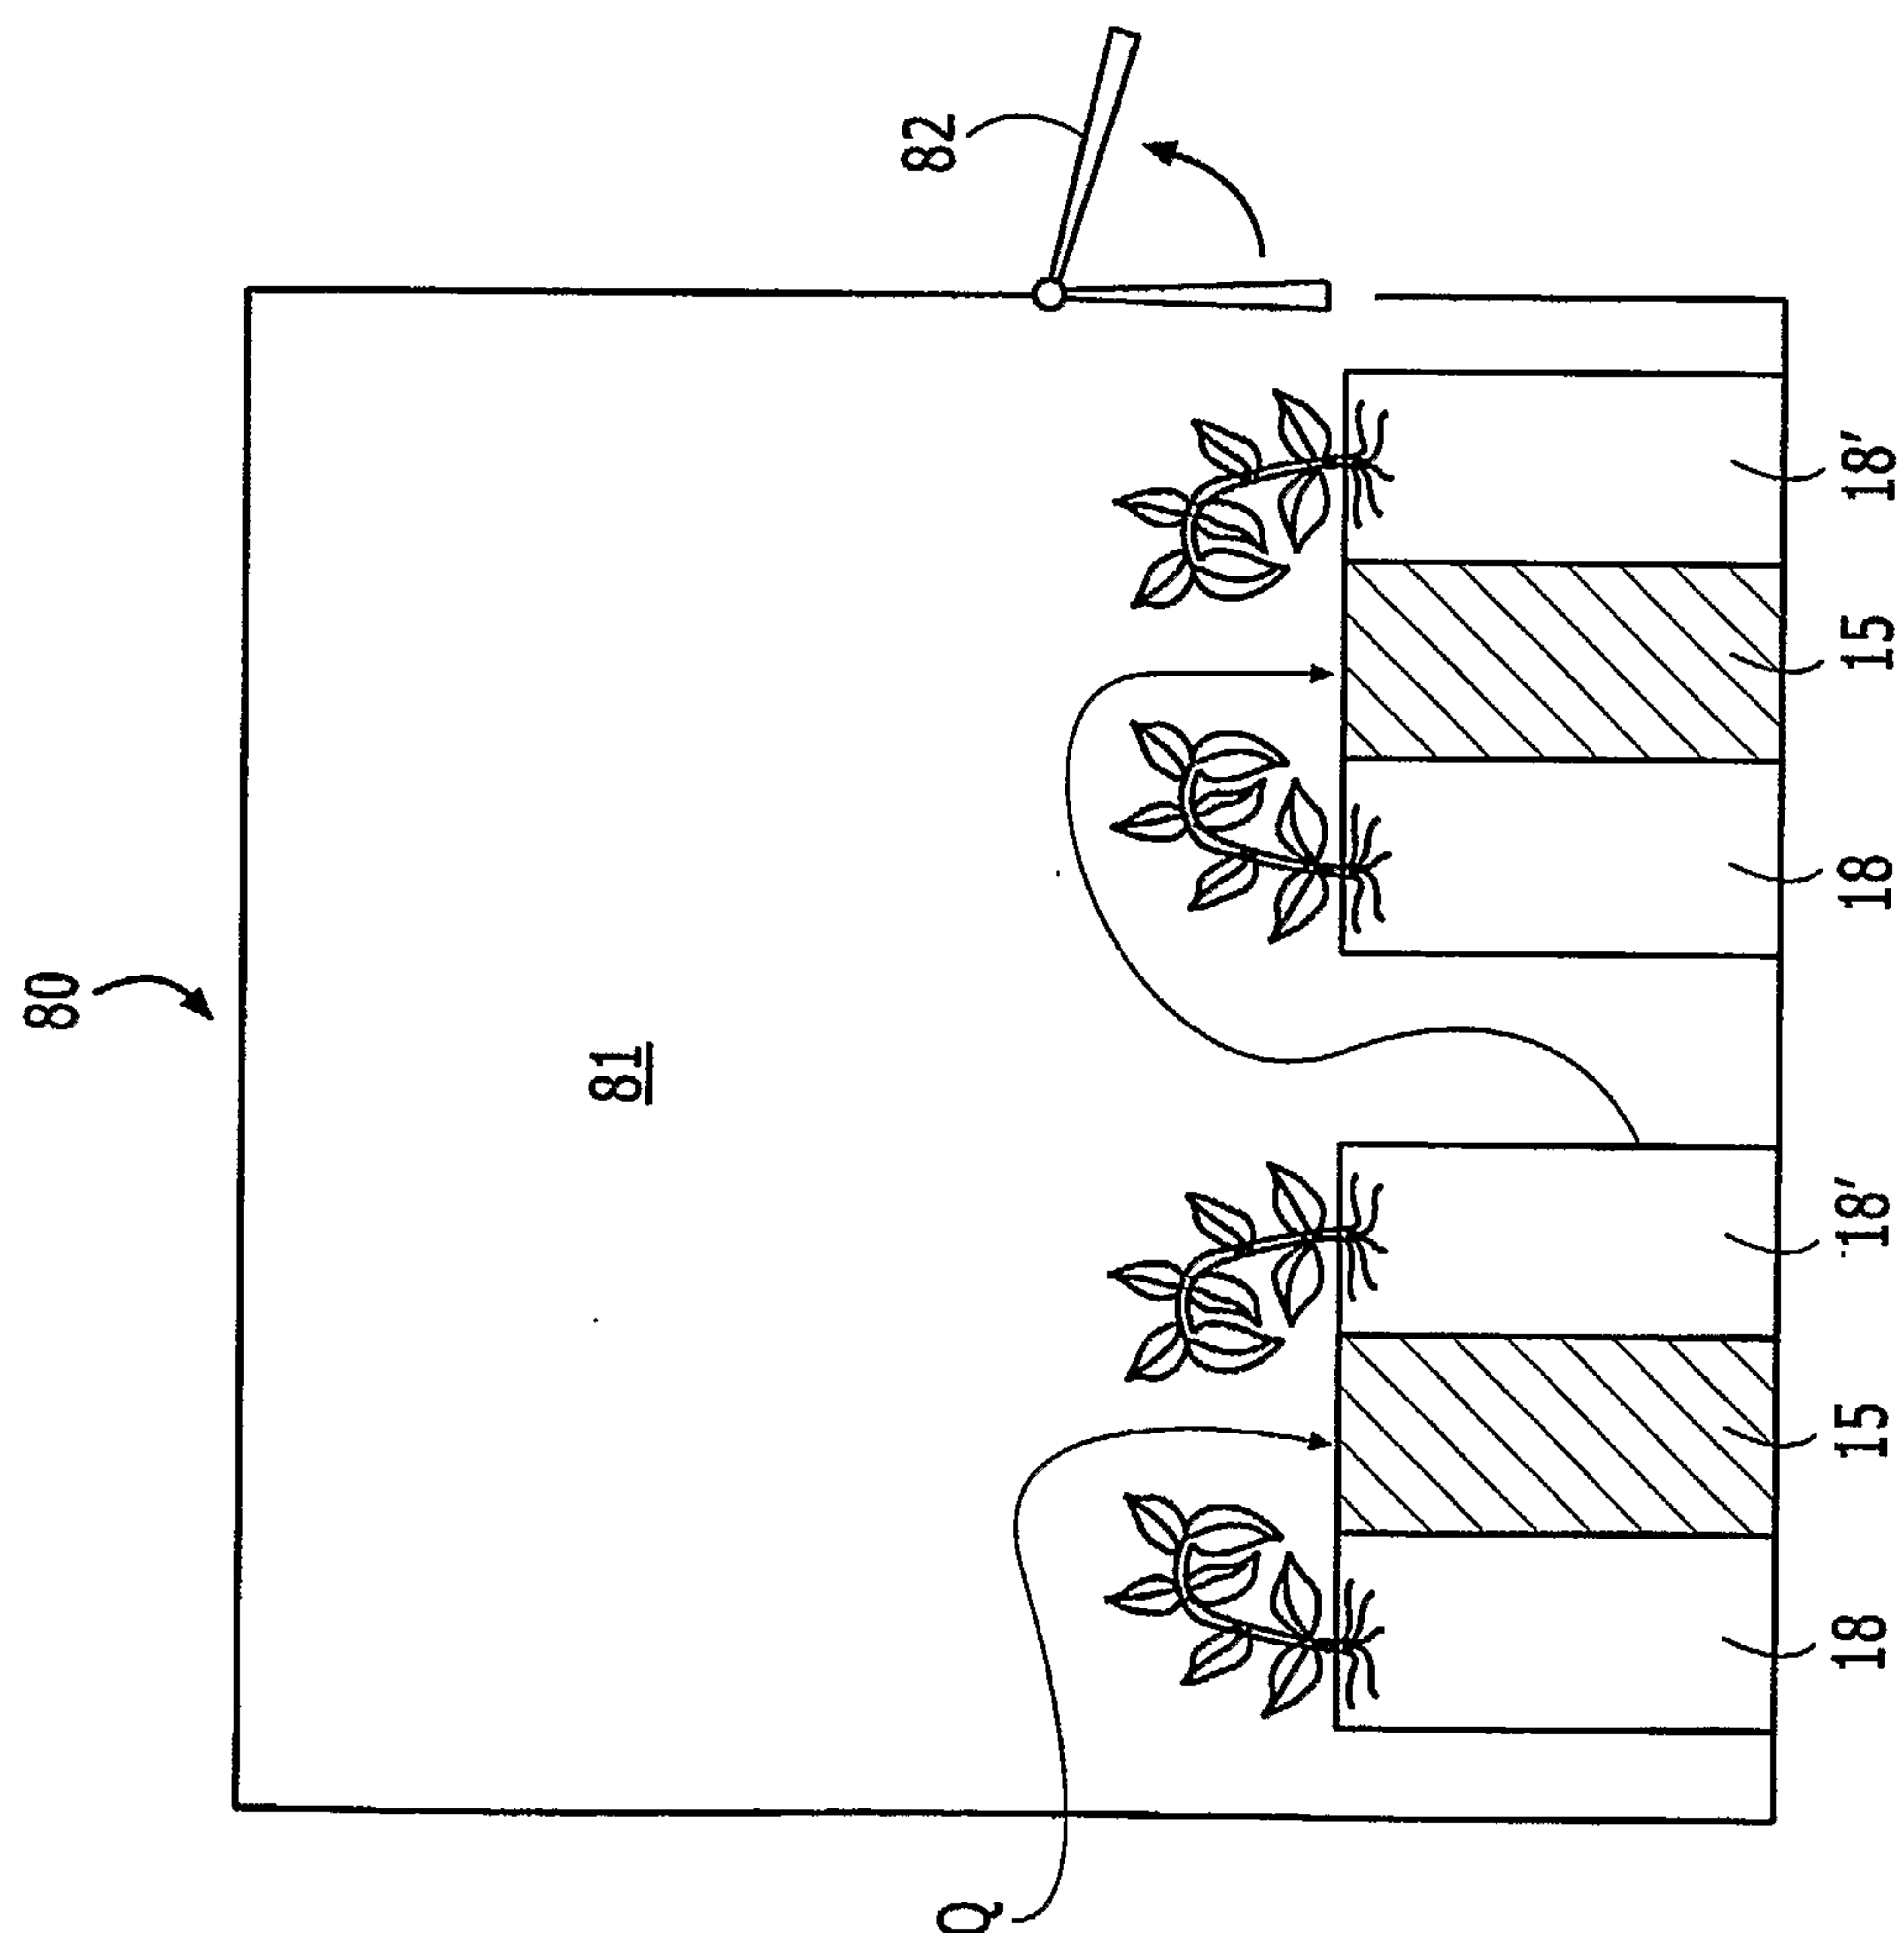