

(19) World Intellectual Property Organization
International Bureau



(43) International Publication Date
11 May 2006 (11.05.2006)

PCT

(10) International Publication Number
WO 2006/049818 A1

(51) International Patent Classification:

C07C 51/47 (2006.01) C07C 63/15 (2006.01)
C07C 51/43 (2006.01) C07C 63/04 (2006.01)
C07C 63/26 (2006.01)

(21) International Application Number:

PCT/US2005/036541

(22) International Filing Date: 12 October 2005 (12.10.2005)

(25) Filing Language:

English

(26) Publication Language:

English

(30) Priority Data:

10/975,256 28 October 2004 (28.10.2004) US
10/975,252 28 October 2004 (28.10.2004) US

(71) Applicant: **EASTMAN CHEMICAL COMPANY**
[US/US]; 100 North Eastman Road, Kingsport, TN 37660
(US).

(72) Inventors: **GIBSON, Philip, Edward**; 2244 Charsley
Road, Kingsport, TN 37660 (US). **PARKER, Kenny,**
Randolph; 599 Tyne Gray Road, Afton, TN 37616 (US).
JENKINS, Howard, Wood, Jr.; 105 Windward Court,
Pendleton, SC 29670 (US).

(74) Agent: **OWEN, Steven, A.**; P.O. Box 511, Kingsport, TN
37662-5075 (US).

(81) Designated States (*unless otherwise indicated, for every
kind of national protection available*): AE, AG, AL, AM,
AT, AU, AZ, BA, BB, BG, BR, BW, BY, BZ, CA, CH, CN,
CO, CR, CU, CZ, DE, DK, DM, DZ, EC, EE, EG, ES, FI,
GB, GD, GE, GH, GM, HR, HU, ID, IL, IN, IS, JP, KE,
KG, KM, KP, KR, KZ, LC, LK, LR, LS, LT, LU, LV, LY,
MA, MD, MG, MK, MN, MW, MX, MZ, NA, NG, NI, NO,
NZ, OM, PG, PH, PL, PT, RO, RU, SC, SD, SE, SG, SK,
SL, SM, SY, TJ, TM, TN, TR, TT, TZ, UA, UG, UZ, VC,
VN, YU, ZA, ZM, ZW.

(84) Designated States (*unless otherwise indicated, for every
kind of regional protection available*): ARIPO (BW, GH,
GM, KE, LS, MW, MZ, NA, SD, SL, SZ, TZ, UG, ZM,
ZW), Eurasian (AM, AZ, BY, KG, KZ, MD, RU, TJ, TM),
European (AT, BE, BG, CH, CY, CZ, DE, DK, EE, ES, FI,
FR, GB, GR, HU, IE, IS, IT, LT, LU, LV, MC, NL, PL, PT,
RO, SE, SI, SK, TR), OAPI (BF, BJ, CF, CG, CI, CM, GA,
GN, GQ, GW, ML, MR, NE, SN, TD, TG).

Published:

— with international search report

For two-letter codes and other abbreviations, refer to the "Guidance Notes on Codes and Abbreviations" appearing at the beginning of each regular issue of the PCT Gazette.

(54) Title: PROCESS FOR REMOVAL OF IMPURITIES FROM AN OXIDIZER PURGE STREAM

(57) Abstract: A process is disclosed that relates to the removal of impurities and the recovery of mother liquor and wash filtrate from an oxidizer purge stream produced in the synthesis of carboxylic acid, typically terephthalic. More particularly, the process involves the removal of impurities and the recovery of a mother liquor and wash filtrate from an oxidizer purge stream and then routing the mother liquor and or wash filtrate to an oxidation zone.



WO 2006/049818 A1

Process for Removal of Impurities from an Oxidizer Purge Stream

5

FIELD OF INVENTION

This invention relates to the removal of impurities and the recovery of a mother liquor and a wash filtrate from an oxidizer purge stream produced in the synthesis of carboxylic acid, typically terephthalic acid, and then subsequently routing at least a portion of the mother liquor and/or wash filtrate back to an oxidation zone comprising at least one oxidation reactor.

15

BACKGROUND OF THE INVENTION

Terephthalic acid is commercially produced by oxidation of paraxylene in the presence of a catalyst, such as, for example, Co, Mn, Br and a solvent. Terephthalic acid is used in the production of polyester fibers, films, and resins and must be further treated to remove impurities formed as a result of the oxidation of paraxylene.

Terephthalic acid (TPA) is an intermediate in the production of polyesters for plastics and fiber applications. An example of a process for manufacturing TPA is shown in figure 1. Commercial processes for the manufacture of TPA are often based on the heavy-metal catalyzed oxidation of p-xylene, generally with a bromide promoter in an acetic acid solvent or the combinations of these can be known as the reaction mixture 405. Due to the limited solubility of TPA in acetic acid under practical

oxidation conditions, a slurry of TPA crystals is usually formed in the oxidation zone **400** which comprises at least one oxidation reactor. Typically, the TPA oxidizer slurry **410** is withdrawn from the oxidation zone **400**, and TPA solids can then be separated from the oxidizer mother liquor **415** in a TPA solid liquid separation zone **430**, using conventional solid-liquid separation techniques. The oxidizer mother liquor **415**, which contains most of the catalyst and promoter used in the process, is recycled to the oxidation zone **400** comprising at least one reactor. Aside from the catalyst and promoter, the oxidizer mother liquor **415** also contains dissolved TPA and many by-products and impurities. These by-products and impurities arise partially from minor impurities present in the p-xylene feed stream. Other impurities arise due to the incomplete oxidation of p-xylene resulting in partially oxidized products. Still other by-products result from competing side reactions formed as a result of the oxidation of p-xylene to terephthalic acid. Patents disclosing the production of terephthalic acid such as U.S. patent #4,158,738 and #3,996,271 are hereby incorporated by reference in their entirety to the extent that they do not contradict statements herein.

The TPA solids can undergo a solid-liquid separation wherein fresh solvent **420** is utilized to displace a major portion of the liquid component of the oxidizer mother liquor **415**. After drying, the TPA solids are contaminated with impurities that were present in the oxidizer mother liquor **415** since these impurities may be incorporated into the TPA solids. Impurities are also present due to occlusions in the TPA crystal structure

and due to incomplete removal of the oxidizer mother liquor **415** by the fresh solvent wash **420**.

Many of the impurities in the oxidizer mother liquor **415** stream that is recycled are relatively inert to further oxidation. Such impurities include, for example, isophthalic acid, phthalic acid and trimellitic acid. Impurities, which
5 may undergo further oxidation are also present, such as, for example, 4-carboxybenzaldehyde, p-toluic acid and p-tolualdehyde. Oxidation inert impurities tend to accumulate in the oxidizer mother liquor **415** upon recycle. The concentration of these inert impurities will increase in the
10 oxidizer mother liquor **415** until an equilibrium is reached whereby the rate of removal of each impurity via the TPA product balances with the rate of formation and the rate of addition to the oxidation process. The normal level of impurities in commercial terephthalic acid makes it unsuitable for direct use in most polymer applications.

15 Conventionally, terephthalic acid has been purified either by conversion to a dimethyl ester or by dissolution in water with subsequent hydrogenation over standard hydrogenation catalysts. More recently, secondary oxidative treatments have been used to produce polymer-grade TPA. It is desirable to minimize the concentration of impurities in the
20 mother liquor and thereby facilitate subsequent purification of TPA. In some cases, it is not possible to produce a purified, polymer-grade TPA unless some means for removing impurities from the oxidizer mother liquor **415** is utilized.

One technique for impurity removal from a recycle stream commonly used in the chemical processing industry is to draw out or "purge" some portion of the oxidizer mother liquor **415** that is recycled. Typically, the purge stream is simply disposed of or, if economically justified, subjected to various treatments to remove undesired impurities while recovering valuable components. One example is U.S. # 4,939,297 herein incorporated by reference in their entirety to the extent that they do not contradict statements herein. The amount of purge required for control of impurities is process-dependent; however, a purge amount equal to 10-40%, hereafter known as oxidizer purge stream **101**, of the total oxidizer mother liquor **415** stream that is recycled is usually sufficient to produce TPA adequate as feedstock for commercial polymer manufacture. However, in an embodiment of the invention a purge amount up to 100% could be used.

15 In the production of TPA, the percentage purge of the oxidizer mother liquor **415** necessary to maintain acceptable impurity concentrations, coupled with the economic value of the metal catalyst and solvent components in the oxidizer purge stream **101**, make simple disposal of the oxidizer purge stream **101** economically unattractive. Thus, there is a need for a process that recovers a major portion of the valuable metal catalysts and acetic acid contained in the oxidizer purge stream **101** while removing a major portion of the impurities present in the oxidizer purge

20

stream **101**. The metal catalyst can be recovered in an active form suitable for reuse by direct recycling to the p-xylene oxidation step.

Disclosed is an invention to recover a wash filtrate **148** and mother liquor **147** from an oxidizer purge stream. The oxidizer purge stream **101** is sent to a separation zone and then the mother liquor/and or wash filtrate is recycled back to an oxidation reactor. It should be noted that the above described TPA process is for example only. The disclosed invention can apply to many different TPA processes that are capable of producing an oxidizer purge stream **101**. Therefore, it should be noted that this invention does not just apply to the terephthalic acid process, but any process that produces an oxidizer purge stream **101** where recovery of a mother liquor **147** and wash filtrate **148** comprising a metal catalyst is needed.

SUMMARY OF THE INVENTION

15

This invention relates to removal of impurities and the recovery of at least a portion of a mother liquor and wash filtrate from an oxidizer purge stream produced in the synthesis of carboxylic acids, typically terephthalic acid.

20

It is an object of this invention to provide a process to remove impurities and to recover a mother liquor and wash filtrate from an oxidizer purge stream.

It is yet another object of this invention to provide a process for the removal of impurities and the recovery of a mother liquor and wash filtrate

25

from an oxidizer purge stream produced in the synthesis of carboxylic acid, and routing at least a portion of the mother liquor and/or wash filtrate to an oxidation zone.

In a first embodiment of this invention, a process is provided. The
5 process comprises:

- (a) routing an oxidizer purge stream to a solids enrichment zone to form a purge slurry;
- (b) subjecting said purge slurry to separation in a separation zone to produce a washed cake, mother liquor and a wash filtrate;
- 10 (c) routing at least a portion of said wash filtrate and at least a portion of said mother liquor to an oxidation zone.

In another embodiment of the invention, a process is provided. The process comprises:

- (a) adding a precipitant agent to an oxidizer purge stream in a
15 solids enrichment zone to form a purge slurry;
- (b) subjecting said purge slurry to separation in a separation zone to produce a washed cake, mother liquor and a wash filtrate; and
- (c) routing at least a portion of said wash filtrate or at least a
20 portion of said mother liquor to an oxidation zone.

In another embodiment of the invention, a process is provided. The process comprises:

- (a) cooling an oxidizer purge stream in a solids enrichment zone to form a purge slurry;
- (b) subjecting said purge slurry to separation in a separation zone to produce a washed cake, mother liquor and a wash filtrate;
5 and
- (c) routing at least a portion of said wash filtrate or at least a portion of said mother liquor to an oxidation zone.

These objects, and other objects, will become more apparent to
10 others with ordinary skill in the art after reading this disclosure.

BRIEF DESCRIPTION OF THE DRAWINGS

Figure 1 illustrates a TPA manufacturing process where at least a
15 portion of the combined wash filtrate **148** and/or mother liquor **147** is recycled back to the oxidation zone **400** via conduit **154**.

Figure 2 illustrates an embodiment of the invention of the process occurring in the separation zone **151** wherein a mother liquor **147** and a wash filtrate **148** are produced and then a portion of the mother liquor **147**
20 and/or wash filtrate **148** are routed to an oxidation zone comprising at least one oxidation reactor.

Figure 3 illustrates another embodiment wherein the purge slurry **110** is routed to a separation zone **151** comprising a filtration zone **153**, and a washing zone **155**, and optionally, a drying zone **157**.

Figure 4 illustrates another embodiment of the invention where a rotary drum pressure filter is utilized as the process filtration device. In another embodiment of the invention, the rotary drum pressure filter comprises a filtration zone **153**, a wash zone **155**, optionally, a dewatering zone **157**, a discharge zone **164** and a cloth wash zone **162**.

10

DESCRIPTION OF THE INVENTION

In one embodiment of this invention, a process to remove impurities and to recover a mother liquor **147** and a wash filtrate **148** from an oxidizer purge stream **101** is provided as shown in Figures 1 through 4. Common numbers within the Figures indicate the same process stream. The process comprises the following steps.

The oxidizer purge stream **101** is withdrawn from a carboxylic acid oxidative synthesis process. The oxidizer purge stream **101** serves as the feed stream to the present process. The oxidizer purge stream **101** comprises carboxylic acid, water, a solvent, metal catalyst and at least one impurity. The impurity comprises at least one selected from the group consisting of organic bromides, corrosion metals, p-xylene oxidation by-products, and impurities derived as a result of impurities in the p-xylene.

The organic bromides may be used as promoters in the oxidation reaction. Examples of corrosion metals are iron and chromium compounds, which inhibit, reduce or entirely destroy the activity of the metal catalyst. Aside from the catalyst and promoter, the oxidizer mother liquor stream 415 also contains by-products and impurities. These by-products and impurities arise partially from minor impurities present in the p-xylene feed stream. Other impurities arise due to the incomplete oxidation of p-xylene resulting in partially oxidized products. Still other by-products result from competing side reactions in the oxidation of p-xylene to terephthalic acid.

Carboxylic acids include aromatic carboxylic acids produced via controlled oxidation of an organic substrate. Such aromatic carboxylic acids include compounds with at least one carboxylic acid group attached to a carbon atom that is part of an aromatic ring, preferably having at least 6 carbon atoms, even more preferably having only carbon atoms. Suitable examples of such aromatic rings include, but are not limited to, benzene, biphenyl, terphenyl, naphthalene, and other carbon-based fused aromatic rings. Examples of suitable carboxylic acids include, but are not limited to, terephthalic acid, benzoic acid, p-toluic acid, isophthalic acid, trimellitic acid, naphthalene dicarboxylic acid, 2,5-diphenyl-terephthalic acid and mixtures thereof.

Suitable solvents include, but are not limited to, aliphatic mono-carboxylic acids, preferably containing 2 to about 6 carbon atoms, or benzoic acid and mixtures thereof and mixtures of these compounds with

water. Preferably, the solvent is acetic acid mixed with water, in a ratio of about 5:1 to about 25:1, preferably between about 8:1 and about 20:1.

Throughout the specification, acetic acid will be referred to as the solvent.

However, it should be appreciated that other suitable solvents, such as

5 those disclosed previously, may also be utilized.

Step (a) comprises routing an oxidizer purge stream **101** to a solids enrichment zone **140** to form a purge slurry **110**.

In one embodiment of the invention, the solids enrichment zone **140** comprises a vessel suitable to allow cooling of the oxidizer purge stream

10 **101** to produce the purge slurry **110**. There are no particular requirements for this vessel other than it allows enough residence time to cool the oxidizer purge stream **101** to the desired temperature to produce the purge slurry **110**. This can be accomplished by, for example, using an agitated vessel comprising cooling coils, or utilizing various heat exchangers known

15 in the art. The solids enrichment zone **140** can comprise any device known in the art sufficient to cool the oxidizer purge stream **101** sufficiently to produce a purge slurry **110** wherein the oxidizer purge stream **101** has been cooled from at least 5°C to at least 90°C. The amount of cooling will depend on the amount of precipitation that is desired. For example, the

20 cooling of the oxidizer purge stream **101** can be at least 5°C which is the difference in the temperature in Celsius between the oxidizer purge stream **101** and the purge slurry **110**. Another range could be at least 10°C, at least 15°C, at least 20°C, at least 25°C, at least 30°C, at least 35°C, at least

40°C, at least 45°C, at least 50°C, at least 55°C, at least 60°C, at least 65°C, at least 70°C, at least 75°C, at least 80°C, at least 85°C, and at least 90°C. In another embodiment of the invention, the oxidizer purge stream **101** is at a temperature of about 80°C to about 150°C. Another range is about 80°C to about 140°C, and another range is about 85°C to about 100°C.

In another embodiment the oxidizer purge stream **101** is charged to a solids enrichment zone **140** to cause solids to precipitate. The precipitation can be accomplished by any means known in the art. For example, one method is the addition of a precipitant agent stream **105** to the oxidizer purge. The precipitant agent **105** is charged to the solids enrichment zone **140** and causes precipitation of solids from the oxidizer purge stream **101**. The precipitant agent **105** comprises any compound suitable to precipitate solids from the oxidizer purge stream **101**. Suitable compounds include, but are not limited to, water, methanol, isopropanol, n-butanol, and isobutanol. Other precipitant agents **105** can be used are c1 to c6 alkyl acetates, such as but not limited to, n-propyl acetate, isopropyl acetate, isobutyl acetate, sec-butyl acetate, ethyl acetate, water, and n-butyl acetate.

In another embodiment of the invention for step (a) the oxidizer purge stream **101** can be concentrated by the removal of acetic acid. The concentration can be accomplished by any means known in the art. This

can be accomplished by boiling away acetic acid to the extent that there is insufficient acetic acid solvent to keep the solute solids in solution. Another method of solvent removal is the use of a cross flow membrane system that allows acetic acid to cross the membrane as permeate resulting in a
5 concentrate retentate.

In another embodiment of the invention for step (a) solids can be generated in the solids enrichment zone by any combination of cooling and precipitant agent addition.

In another embodiment of the invention the amount of solid in the
10 solid(s) enrichment process can result in the purge slurry **110** having at least 1% by weight solids to at least 30% by weight solids. Another range is at least 1% by weight solids to at least 25% by weight solids, and another range is at least 1% by weight solids to at least 20% by weight solids. The solids enrichment can be accomplished by the cooling process described
15 previously or in another embodiment of the invention, the purge slurry **110** can be produced from the oxidizer purge stream **101** though the use of evaporation of the solvent. For example, in another embodiment of the invention the solids enrich zone comprises an evaporator that could be used to evaporate the solvent. The evaporator can be an evaporator such
20 as the one use in U.S patent #4,939,297, or in U.S patent applications 10/455,016, 10/455,018 and 10/874,419 all of these are herein incorporated by reference to the extent they do not contradict statements made herein. In another embodiment of the invention, any means known in the art can be

used so long as the desired content of solids in the purge slurry **110** is obtained.

Step (b) comprises separating the purge slurry **110** in a separation zone **151** to form a filter cake **154** and a mother liquor **147**; and

5 washing the filter cake **154** with a wash feed **149** in the separation zone **151** to form a washed cake **146** and a wash filtrate **148**; and optionally dewatering the washed cake **146** in the separation zone **151** to form a dewatered cake **159**; wherein the separation zone **151** comprises at least one pressure filtration device;

10 In another embodiment of the invention, the purge slurry **110** is introduced in the separation zone **151** wherein the separation zone comprises a filtration zone **153**, a washing zone **155**, and optionally a drying zone **157** as shown in Figure 3. The filtration zone **153** comprises a filter cell, or a series of filter cells, physically situated to permit a filter cake **154** to
15 develop a distribution across the area of the filter cell to hinder or prevent the channeling of wash feed **149** through the filter cake **154**.

A filter cake **154** of at least 0.25 inch in depth to about 8 inches in depth, preferably at least 0.5 inch in depth, more preferably at least 1 inch in depth, and even more preferably about 2 to about 4 inches in depth is
20 distributed over the area of the filter cell. The washed cake, **146**, can be recovered or further treated, recycled and/or sent to waste treatment facilities.

Upon obtaining a suitable or preferred height of filter cake **154**, about

0.5 inch to about 4 inches, the filter cake **154** leaves the filtration zone **153** which comprises a filter or series of filters and enters a washing zone **155** where the filter cake **154** is contacted with a wash feed **149**. There is sufficient pressure across the filter cake **154** to allow a reservoir or buildup
5 of the wash feed **149** over the filter cake **154** to a suitable depth, preferably to a minimum depth of 0.25 inch. A pressure gradient of at least 0.5 psi, preferably from about 5 psi to about 65 psi, across the filter cake **154** and the reservoir of wash feed **149** can be applied to displace any solute in the filter cake **154** with wash feed **149**.

10 A filter cake **154** depth of at least 0.5 inches is suitable to obtain a filter cake **154** of sufficient compactness to furnish a wash vehicle, i.e. the filter cake **154**, from which a wash filtrate **148** containing a solute from the filter cake **154** can be removed efficiently by displacement washing. If the filter cake depth **154** is less than about 0.25 inch, channeling of wash feed
15 **149** in the filter cake **154** can occur resulting in non-uniform washing of the filter cake **154**.

Because of the loss of efficiency in displacement washing of the filter cake **154**, a minimum filter cake **154** depth of at least 0.25 inch, of purified terephthalic acid is preferred.

20 A minimum liquid height above the filter cake **154** surface is required to ensure that displacement washing occurs. This height must be sufficient to ensure that the filter cake **154** surface is completely covered with wash feed **149**. If the filter cake **154** surface is not covered with wash feed **149**,

bypassing of the wash feed **149** can occur without adequate displacement of the solute in the filter cake **154**. Because of irregularities in the filter cake **154** surface, a minimum liquid height of about 0.25 inch is preferred above the filter cake **154** surface.

5 It has been found that displacement of the solute from the filter cake **154** using the wash feed **149** at high pressure permits an efficient separation of catalyst metals from the filter cake **154**. Another benefit of the high pressure is the reduction of wash feed **149** required to recover cobalt as shown in the examples.

10 Utilization of added stages in the separation zone **151** can decrease the amount of wash feed **149** required to reduce the total amount of metal catalyst retained in the filter cake **154**. It is convenient therefore that a suitable number of stages of positive displacement washing be used to minimize total wash feed **149** used in displacement washing to reduce need
15 for downstream waste treatment facilities.

 It is understood that multiple stages of the displacement washing procedure can replace a single stage displacement washing procedure wherein the quantity of wash feed **149** is sufficient to obtain at least 80% recovery of the metal catalyst from the purge slurry **110** to the mother liquor
20 **147** and the wash filtrate **148**. Additionally, a procedure utilizing multiple stages of counter-current washing can be useful if reduction of the amount of wash feed **149** is determined to be advantageous.

 In the process of the instant invention, a purge slurry **110** is

introduced into one or more of a series of filter cells physically situated to permit a filter cake **154** of requisite thickness to develop.

Upon obtaining a minimum height of filter cake **154**, about 0.25 to about 4 inches, the filter cake **154** leaves the filter or series of filters and
5 enters a washing zone **155** where the filter cake **154** is washed with a wash feed **149**. Pressure can then be applied to the wash feed **149** to displace the solute (i.e. the liquid and any dissolved compounds such as metal catalyst in the filter cake) of the filter cake **154**. Upon displacement of the solute with the wash feed, the filter cake **154** can be discharged from the
10 filtration zone **155** by any suitable means and the cycle repeated. In an embodiment of the invention the ratio of wash feed **149** to filter cake **154** discharge is within the range of from about 1:20 to about 20:1 to reduce the level of metal catalyst in the filter cake by greater than 95%.

Equipment for performing the requisite washing cycle can comprise a
15 series of filter cells maintained in a suitable position to permit a wash feed **149** flood to develop over the filter cells. In one embodiment of the invention, suitable equipment can comprise a rotary drum pressure filter with multiple filter cells, fitted with a means for discharging washed cake **146** from the filter cells. The filter cake **154** can be washed for as many
20 times as required to develop a minimum concentration of metal catalyst in the washed cake **146** before discharging the washed cake **146** from the rotary drum filter.

A suitable pressure filter which can be adapted to the requirements

of the instant invented process is a BHS-FESTTM rotary drum pressure filter, BHS-WERK, Sonthofen, D-8972, Sonthofen, West Germany, although other pressure filters which can accomplish the required operation can be used. Examples of other devices that can be used in the solid-liquid separation zone **151** include, but are not limited to, pressure belt filters, filter presses, centrifuges, pressure leaf filters, and cross-flow filters. The pressure filter can be operated at a temperature and pressure sufficient to obtain at least 80% recovery of the metal catalyst from the solute of the mother liquor **147**. Preferably, the pressure filter can be operated at a temperature of about 25°C to about 160 °C, and a pressure of 1 atmospheres to 50 atmospheres.

In the operation of the BHS-FESTTM filter as shown in Figure 4, a rotary drum contains a series of filter cells located on the periphery of the rotating drum. As the drum rotates, the filter cells receive a purge slurry **110** and a filter cake **154** builds to a requisite depth. The mother liquor **147** is produced by filtration of the purge slurry **110**. Upon rotation of the drum, the filter cake **154** enters a washing zone **155** where a reservoir of wash feed **149** is built up over the filter cake **154** to a required depth. The applied pressure to the wash feed reservoir forces the water through the filter cake **154** to displace the solute (with dissolved metal catalyst) retained in the purge slurry **110** to produce a washed cake **146**. Upon further rotation of the drum, the wash cycle can be repeated at least three more times if necessary in a counter current fashion, after which the system pressure is released with attendant temperature decrease to ambient conditions.

Optionally, the washed cake **146** can be dewatered in a dewatering zone **157** with a vapor via conduit **152** to produce a dewatered cake **159** and a humid vapor **160**. The resultant dewatered cake **159** can then be discharged from the drum by any conventional means.

5 Figure 4 illustrates an embodiment of the invention where a rotary pressure drum filter is utilized as the process filtration device. The rotary drum pressure filter comprises a filtration zone **153**, a wash zone **155**, optionally, a dewatering zone **157**, a discharge zone **164** and a cloth wash zone **162**. The cloth wash zone **164** shown in figure 4 is an embodiment of
10 the invention where the rotary pressure drum filter comprises a cloth wash zone **162** where the filters are washed after discharge of the dewatered cake **159**.

 The wash filtrate **148** is produced by displacement washing the filter cake with the wash feed **149**. The filter cake **154** within the separation zone
15 **151** undergoes extraction of metal catalyst by introduction of the wash feed **149** to form the wash filtrate **148** wherein in an embodiment of the invention at least 80% of the metal catalyst is recovered in the wash filtrate and the mother liquor **147**. In an embodiment of the invention, at least 90% of the metal catalyst is recovered in the wash filtrate **148** and the mother liquor
20 **147**. The mother liquor **147** and the wash filtrate **148** can optionally be combined before exiting the solid-liquid separation zone **151**.

 The wash feed **149** comprises water and optionally an additional oxidation solvent.

Perhaps most surprisingly, is that by utilizing water as a wash feed **149** at temperatures in the range of about 20°C to about 70°C, preferably about 30°C to about 50° C, sufficient corrosion metal is retained in the dewatered cake **159** wherein the need for corrosion metal removal by other means is eliminated. The dewatered cake **159** which represents solids stripped of metal catalyst can be disposed from the system.

It should be noted that one embodiment of the invention utilizing a rotary pressure drum filter the separation zone **151** can comprises any device known in the art sufficient to produce a mother liquor **147** and wash filtrate **148** from the purge slurry **110**. For example such devices can include but are not limited to a centrifuge, decanter centrifuge, stack disk centrifuge, pressure filters such as candle filters, leaf filters, filter press and the like.

Step (c) comprises routing at least a portion of the wash filtrate and/or at least a portion of the mother liquor to an oxidation zone.

In an embodiment of the invention at least a portion of the mother liquor **147** and/or at least a portion of the wash filtrate **148** in step (e) can be recycled back to the oxidation zone **400** comprising at least one oxidation reactor in a terephthalic acid process, such as, but not limited to, the process described in figure 1. At least a portion can be any amount greater than 1 % by weight. In another range, at least a portion can be any amount greater than 25 % by weight. In another range, at least a portion can be any amount greater than 50 % by weight. In another range, at least a

portion can be any amount greater than 75 % by weight. In another range, at least a portion can be 100 % by weight. Conduits **152** and **153** represent the portion, if any, of mother liquor **147** and wash filtrate **148** respectively that is not recycled back to the oxidation zone **400**. These streams can be

5 used in other processes or disposed of through incineration or any other means known in the art.

WE CLAIM:

1. A process comprising:
 - (a) routing an oxidizer purge stream to a solids enrichment zone to form a purge slurry;
 - 5 (b) subjecting said purge slurry to separation in a separation zone to produce a washed cake, mother liquor and a wash filtrate;
 - (c) routing at least a portion of said wash filtrate and at least a portion of said mother liquor to an oxidation zone.
2. The process according to claim 1 wherein said separation zone
10 comprises at least one pressure filtration device.
3. The process according to claim 2 wherein said pressure filtration device comprises at least one filter cell and wherein at least one filter cell accumulates at least 0.25 inch in depth of said filter cake.
4. The process according to claim 3 wherein said wash feed forms a
15 reservoir over said filter cake which is at least 0.25 inch in depth.
5. The process according to claim 4 wherein said pressure filtration device operates at a temperature between about 25°C to about 160°C
6. The process according to claim 5 wherein said pressure filtration device is operated at a pressure of about 1 atmosphere to about 50
20 atmospheres.
7. The process according to claim 6 wherein said dewatering results in said dewatered cake having a moisture content from about 10% to about 50%.

8. The process according to claim 7 wherein said pressure filtration device is a rotary pressure drum filter.
9. The process according to claim 1 or 8 wherein said washing is counter current.
- 5 10. The process according to claim 1 or 8 wherein said pressure filtration device is operated at a pressure of about 1 atmospheres to about 50 atmospheres.
11. A process comprising:
- 10 (a) adding a precipitant agent to an oxidizer purge stream in a solids enrichment zone to form a purge slurry;
- (b) subjecting said purge slurry to separation in a separation zone to produce a washed cake, mother liquor and a wash filtrate; and
- (c) routing at least a portion of said wash filtrate or at least a
15 portion of said mother liquor to an oxidation zone.
12. The process according to claim 11 wherein said separation zone comprises at least one pressure filtration device.
13. The process according to claim 12 wherein said pressure filtration device comprises at least one filter cell and wherein at least one filter cell
20 accumulates at least 0.25 inch in depth of said filter cake.
14. The process according to claim 13 wherein said wash feed forms a reservoir over said filter cake which is at least 0.25 inch in depth.

15. The process according to claim 14 wherein said pressure filtration device operates at a temperature between about 25°C to about 160°C
16. The process according to claim 11 wherein step (c) comprises routing at least a 10 percent by weight of said wash filtrate or at least a
5 portion of said mother liquor to an oxidation zone.
17. The process according to claim 11 wherein step (c) comprises routing at least a 50 percent by weight of said wash filtrate or at least a portion of said mother liquor to an oxidation zone.
18. The process according to claim 11 or 17 wherein said pressure
10 filtration device is a rotary pressure drum filter.
19. The process according to claim 11 or 17 wherein said washing is counter current.
20. The process according to claim 11 wherein said pressure filtration device is operated at a pressure of about 1 atmospheres to about 50
15 atmospheres.
21. The process according to claim 11 wherein at least 25 percent by weight of the wash filtrate and 25 percent by weight of the mother liquor is routed to an oxidation zone.
22. The process according to claim 21 wherein said separation zone
20 comprises at least one pressure filtration device.
23. The process according to claim 22 wherein said pressure filtration device comprises at least one filter cell and wherein at least one filter cell accumulates at least 0.25 inch in depth of said filter cake.

24. The process according to claim 23 wherein said wash feed forms a reservoir over said filter cake which is at least 0.25 inch in depth.
25. The process according to claim 24 wherein said pressure filtration device operates at a temperature between about 25°C to about 160°C.
- 5 26. The process according to claim 25 wherein said pressure filtration device is operated at a pressure of about 1 atmosphere to about 50 atmospheres.
27. The process according to claim 26 wherein step (c) comprises routing at least a 50 percent by weight of said wash filtrate and 50 percent
- 10 by weight of said mother liquor to an oxidation zone.
28. The process according to claim 21 or 27 wherein said pressure filtration device is a rotary pressure drum filter.
29. The process according to claim 21 or 27 wherein said washing is counter current.
- 15 30. The process according to claim 21 wherein said pressure filtration device is operated at a pressure of about 1 atmospheres to about 50 atmospheres.
31. A process comprising:
- 20 (a) cooling an oxidizer purge stream in a solids enrichment zone to form a purge slurry;
- (b) subjecting said purge slurry to separation in a separation zone to produce a washed cake, mother liquor and a wash filtrate; and

(c) routing at least a portion of said wash filtrate or at least a portion of said mother liquor to an oxidation zone.

32. The process according to claim 31 wherein said separation zone comprises at least one pressure filtration device.

5 33. The process according to claim 32 wherein said pressure filtration device comprises at least one filter cell and wherein at least one filter cell accumulates at least 0.25 inch in depth of said filter cake.

34. The process according to claim 33 wherein said wash feed forms a reservoir over said filter cake which is at least 0.25 inch in depth.

10 35. The process according to claim 34 wherein said pressure filtration device operates at a temperature between about 25°C to about 160°C

36. The process according to claim 31 wherein step (c) comprises routing at least a 10 percent by weight of said wash filtrate or at least a portion of said mother liquor to an oxidation zone.

15 37. The process according to claim 31 wherein step (c) comprises routing at least a 50 percent by weight of said wash filtrate or at least a portion of said mother liquor to an oxidation zone.

38. The process according to claim 31 or 37 wherein said pressure filtration device is a rotary pressure drum filter.

20 39. The process according to claim 31 or 37 wherein said washing is counter current.

40. The process according to claim 41 wherein said pressure filtration device is operated at a pressure of about 1 atmospheres to about 50 atmospheres.

41. The process according to claim 41 wherein at least 25 percent by weight of the wash filtrate and 25 percent by weight of the mother liquor is routed to an oxidation zone.

42. The process according to claim 41 wherein said separation zone comprises a pressure filtration device that is operated at a pressure of about 1 atmosphere to about 50 atmospheres.

43. The process according to claim 42 wherein said pressure filtration device comprises at least one filter cell and wherein at least one filter cell accumulates at least 0.25 inch in depth of said filter cake.

44. The process according to claim 43 wherein said wash feed forms a reservoir over said filter cake which is at least 0.25 inch in depth.

45. The process according to claim 44 wherein said pressure filtration device operates at a temperature between about 25°C to about 160°C.

46. The process according to claim 45 wherein said pressure filtration device is operated at a pressure of about 1 atmosphere to about 50 atmospheres.


47. The process according to claim 46 wherein step (c) comprises routing at least a 50 percent by weight of said wash filtrate and 50 percent by weight of said mother liquor to an oxidation zone.

48. The process according to claim 41 or 47 wherein said pressure filtration device is a rotary pressure drum filter.

49. The process according to claim 41 or 47 wherein said washing is counter current.

5 50. The process according to claim 41 wherein said pressure filtration device is operated at a pressure of about 1 atmospheres to about 50 atmospheres.

1/4

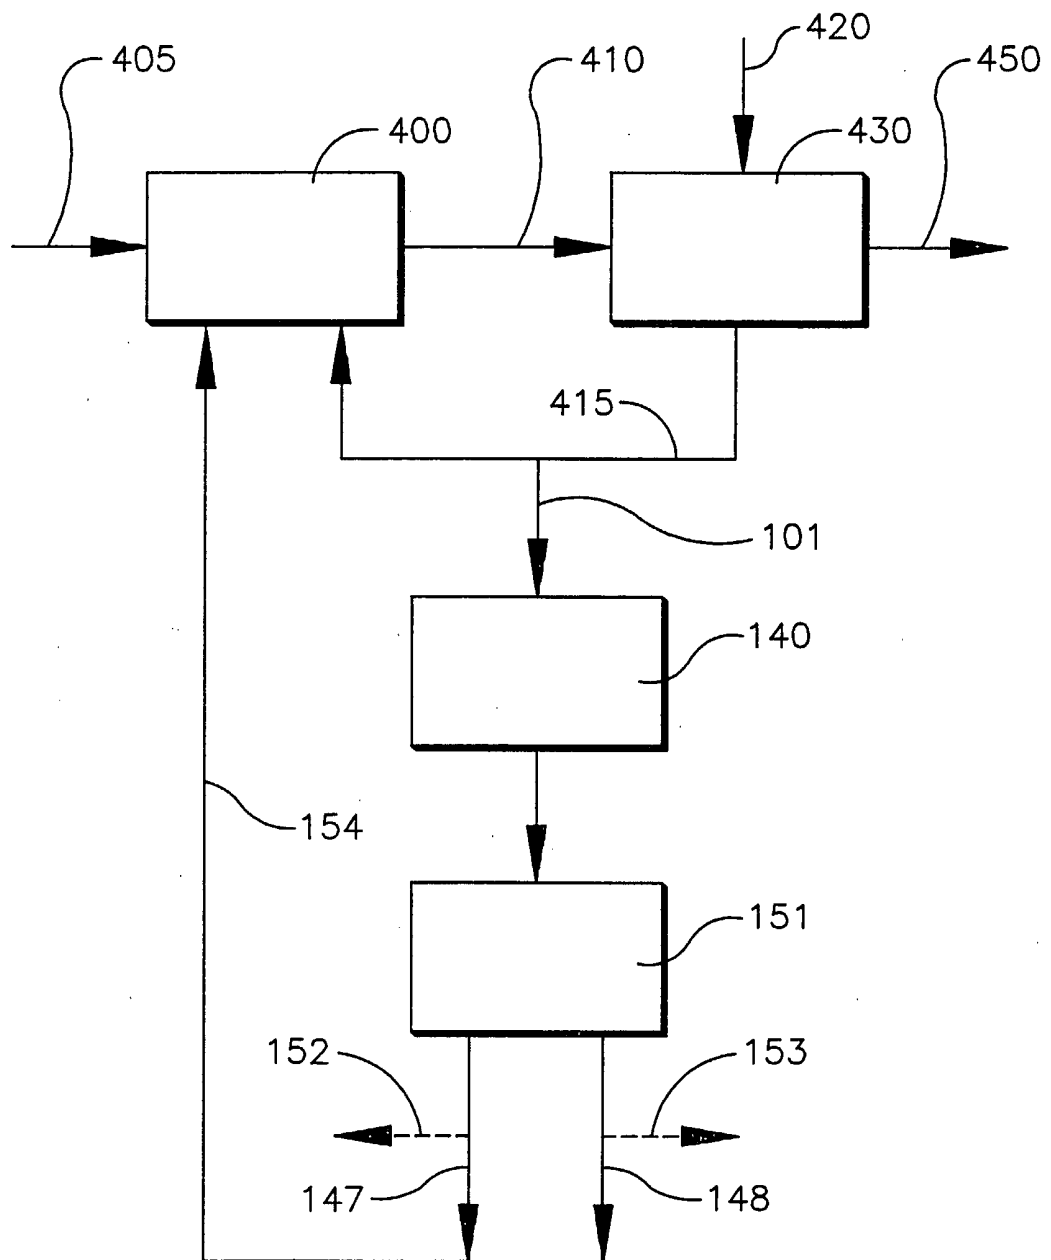Fig. 1

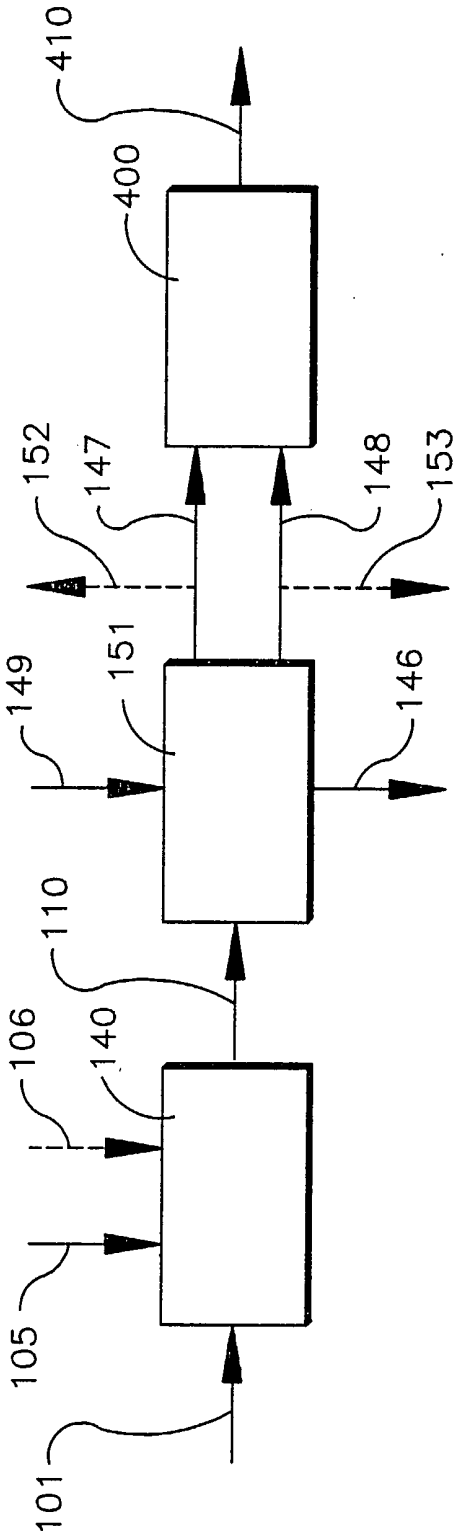


Fig. 2

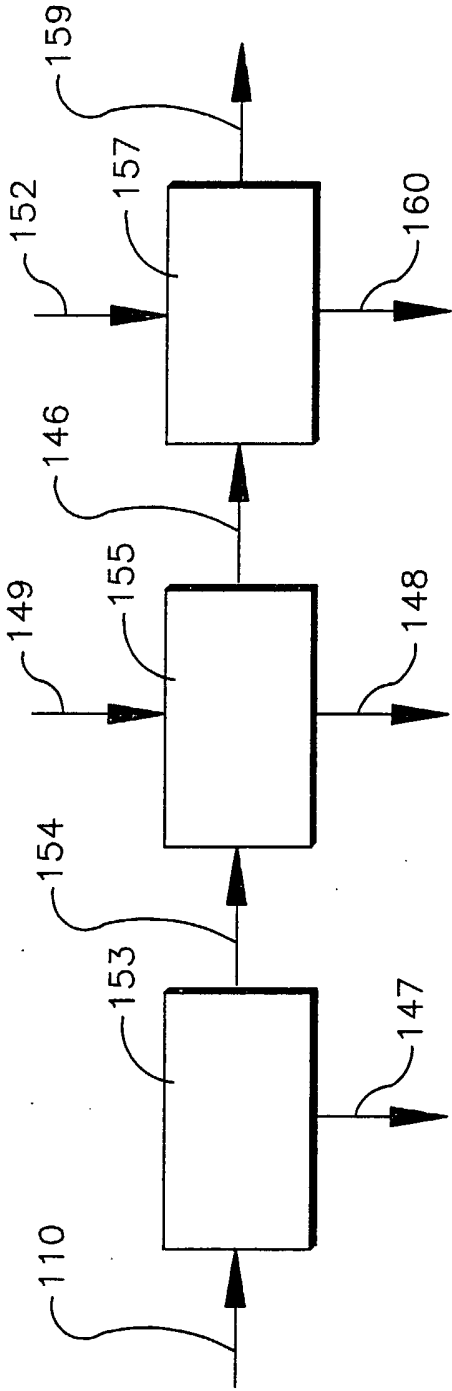


Fig. 3

INTERNATIONAL SEARCH REPORT

US2005/036541

A. CLASSIFICATION OF SUBJECT MATTER

C07C51/47 C07C51/43 . C07C63/26 C07C63/15 C07C63/04

According to International Patent Classification (IPC) or to both national classification and IPC

B. FIELDS SEARCHED

Minimum documentation searched (classification system followed by classification symbols)

C07C

Documentation searched other than minimum documentation to the extent that such documents are included in the fields searched

Electronic data base consulted during the international search (name of data base and, where practical, search terms used)

EPO-Internal, WPI Data, PAJ

C. DOCUMENTS CONSIDERED TO BE RELEVANT

Category *	Citation of document, with indication, where appropriate, of the relevant passages	Relevant to claim No.
X	US 2 964 559 A (BURNEY DONALD E ET AL) 13 December 1960 (1960-12-13) example 1 column 2, lines 14-20 -----	1-50
X	US 3 950 409 A (YOKOTA ET AL) 13 April 1976 (1976-04-13) abstract column 5, lines 3-44 example 1 -----	1-50
X	US 4 356 319 A (ROFFIA ET AL) 26 October 1982 (1982-10-26) example 1 claim 1 -----	1-50

☐ Further documents are listed in the continuation of box C.

☒ Patent family members are listed in annex.

* Special categories of cited documents :

- *A* document defining the general state of the art which is not considered to be of particular relevance
- *E* earlier document but published on or after the international filing date
- *L* document which may throw doubts on priority claim(s) or which is cited to establish the publication date of another citation or other special reason (as specified)
- *O* document referring to an oral disclosure, use, exhibition or other means
- *P* document published prior to the international filing date but later than the priority date claimed

- *T* later document published after the international filing date or priority date and not in conflict with the application but cited to understand the principle or theory underlying the invention
- *X* document of particular relevance; the claimed invention cannot be considered novel or cannot be considered to involve an inventive step when the document is taken alone
- *Y* document of particular relevance; the claimed invention cannot be considered to involve an inventive step when the document is combined with one or more other such documents, such combination being obvious to a person skilled in the art.
- *Z* document member of the same patent family

Date of the actual completion of the international search

17 January 2006

Date of mailing of the international search report

27/01/2006

Name and mailing address of the ISA

European Patent Office, P.B. 5818 Patentlaan 2
NL - 2280 HV Rijswijk
Tel. (+31-70) 340-2040, Tx. 31 651 epo nl,
Fax: (+31-70) 340-3016

Authorized officer

Delanghe, P

INTERNATIONAL SEARCH REPORT

Information on patent family members

US2005/036541

Patent document cited in search report		Publication date	Patent family member(s)	Publication date
US 2964559	A	13-12-1960	NONE	
US 3950409	A	13-04-1976	DE 2416177 A1 FR 2224436 A1 GB 1454236 A JP 944934 C JP 49125329 A JP 53028420 B	10-10-1974 31-10-1974 03-11-1976 20-03-1979 30-11-1974 15-08-1978
US 4356319	A	26-10-1982	BE 887212 A1 BR 8100324 A CA 1152481 A1 DE 3101672 A1 ES 8203323 A1 FR 2473903 A1 GB 2067563 A IT 1129759 B JP 56113346 A NL 8100192 A SU 1194260 A3	23-07-1981 11-08-1981 23-08-1983 26-11-1981 01-07-1982 24-07-1981 30-07-1981 11-06-1986 07-09-1981 17-08-1981 23-11-1985