




(86) Date de dépôt PCT/PCT Filing Date: 2006/06/13
(87) Date publication PCT/PCT Publication Date: 2007/01/04
(45) Date de délivrance/Issue Date: 2014/08/05
(85) Entrée phase nationale/National Entry: 2007/12/20
(86) N° demande PCT/PCT Application No.: EP 2006/005679
(87) N° publication PCT/PCT Publication No.: 2007/000243
(30) Priorité/Priority: 2005/06/28 (US11/167,590)

(51) Cl.Int./Int.Cl. *C01B 3/38* (2006.01),
B01J 8/06 (2006.01), *F28D 15/02* (2006.01)
(72) Inventeurs/Inventors:
BOE, MICHAEL, DK;
HANSEN, JOHN BOGILD, DK
(73) Propriétaire/Owner:
HALDOR TOPSOE A/S, DK
(74) Agent: BORDEN LADNER GERVAIS LLP

(54) Titre : REACTEUR DE REFORMAGE COMPACT
(54) Title: COMPACT REFORMING REACTOR

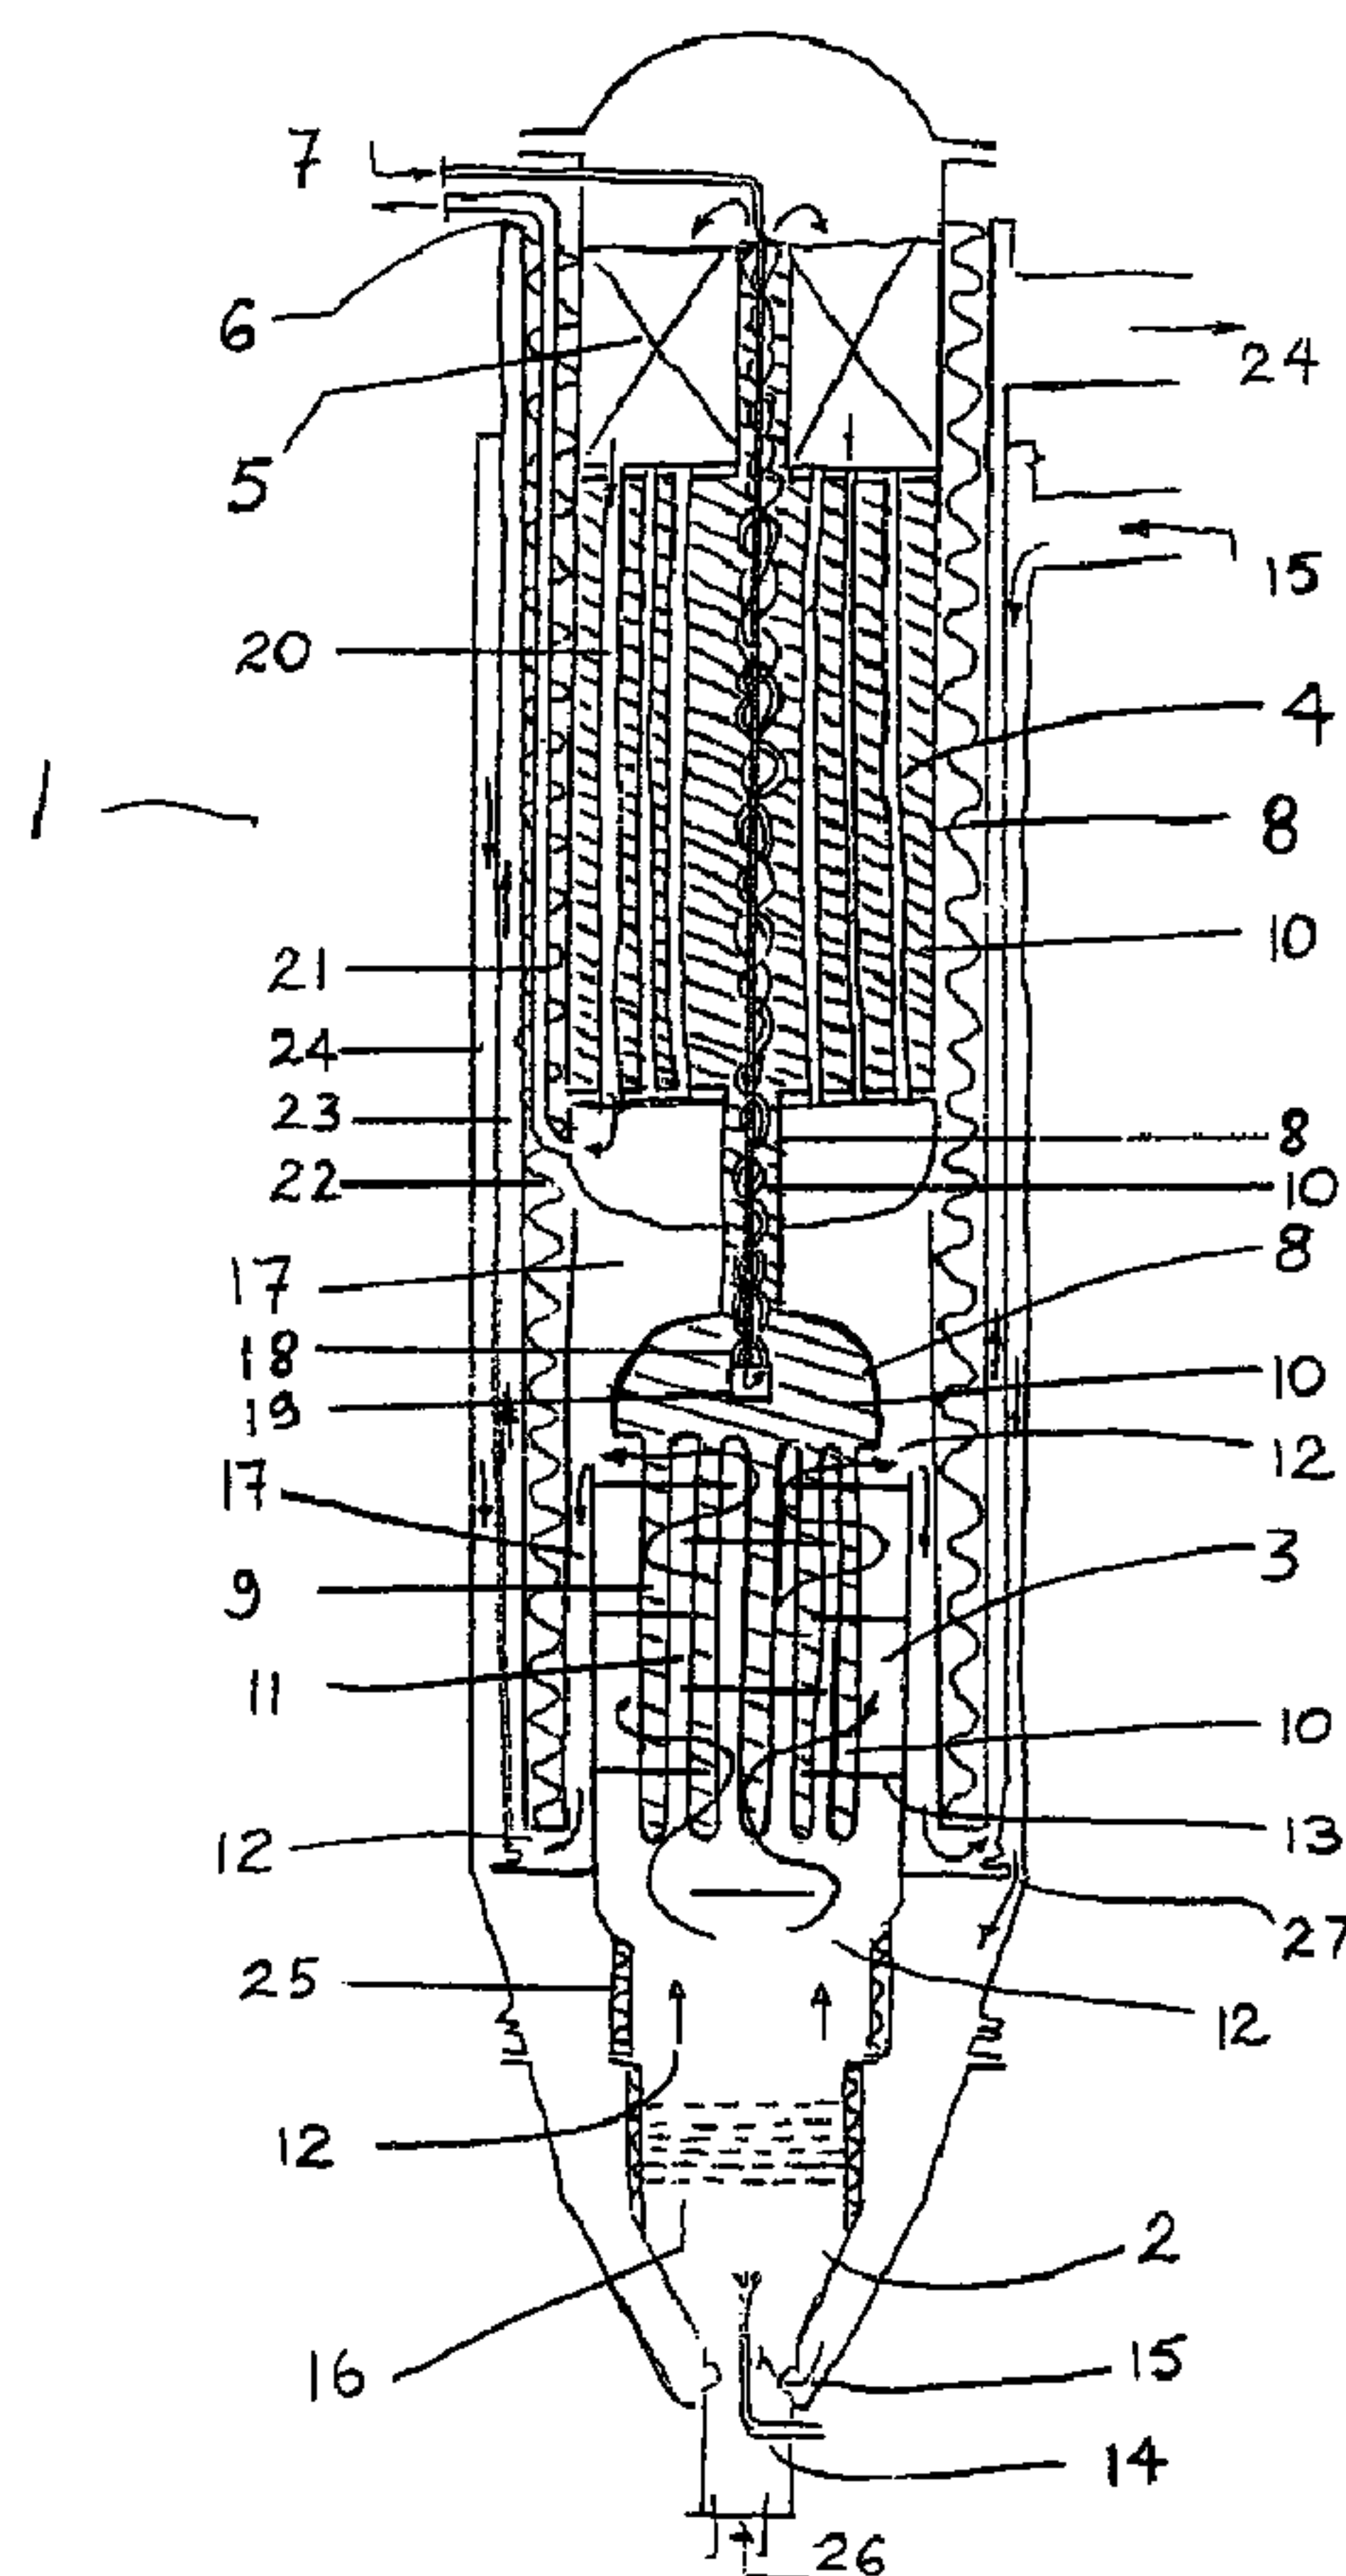

(57) Abrégé/Abstract:

Reforming reactor for the conversion of a process fluid into hydrogen comprising: a reforming section (4) which is contained within a closed volume (8), a boiler section (3) and a combustion section (2), in which said reforming section contains one or more

(57) **Abrégé(suite)/Abstract(continued):**

catalyst tubes (20) filled with reforming catalyst, said boiler section is provided with one or more flow channels (11) for the passage of flue gas from the combustion section and said combustion section is provided with at least one burner (1), wherein the heat exchanging medium required for the reforming of said process fluid in the one or more catalyst tubes is a gas-liquid mixture that self-circulates and is encapsulated inside said closed volume (8) and wherein at least a portion (9) of said closed volume protrudes inside said boiler section.

(12) INTERNATIONAL APPLICATION PUBLISHED UNDER THE PATENT COOPERATION TREATY (PCT)

(19) World Intellectual Property Organization
International Bureau



(43) International Publication Date
4 January 2007 (04.01.2007)

PCT

(10) International Publication Number
WO 2007/000243 A3

(51) International Patent Classification:

C01B 3/38 (2006.01) **B01J 8/06** (2006.01)
F28D 15/02 (2006.01)

(21) International Application Number:

PCT/EP2006/005679

(22) International Filing Date: 13 June 2006 (13.06.2006)

(25) Filing Language: English

(26) Publication Language: English

(30) Priority Data:

11/167,590 28 June 2005 (28.06.2005) US

(71) Applicant (for all designated States except US): **HALDOR TOPSØE A/S** [DK/DK]; Nymøllevej 55, DK-2800 Kgs. Lyngby (DK).

(72) Inventors; and

(75) Inventors/Applicants (for US only): **BOE, Michael** [DK/DK]; Taarbæk Strandvej 86, st., DK-2930 Klampenborg (DK). **HANSEN, John, Bøgild** [DK/DK]; Willemoesgade 39, 2.tv., DK-2100 Copenhagen (DK).


(74) Agent: **HALDOR TOPSØE A/S**; Nymøllevej 55, DK-2800 Kgs. Lyngby (DK).

(81) Designated States (unless otherwise indicated, for every kind of national protection available): AE, AG, AL, AM, AT, AU, AZ, BA, BB, BG, BR, BW, BY, BZ, CA, CH, CN, CO, CR, CU, CZ, DE, DK, DM, DZ, EC, EE, EG, ES, FI, GB, GD, GE, GH, GM, HR, HU, ID, IL, IN, IS, JP, KE, KG, KM, KN, KP, KR, KZ, LC, LK, LR, LS, LT, LU, LV, LY, MA, MD, MG, MK, MN, MW, MX, MZ, NA, NG, NI, NO, NZ, OM, PG, PH, PL, PT, RO, RS, RU, SC, SD, SE, SG, SK, SL, SM, SY, TJ, TM, TN, TR, TT, TZ, UA, UG, US, UZ, VC, VN, ZA, ZM, ZW.

(84) Designated States (unless otherwise indicated, for every kind of regional protection available): ARIPO (BW, GH, GM, KE, LS, MW, MZ, NA, SD, SL, SZ, TZ, UG, ZM, ZW), Eurasian (AM, AZ, BY, KG, KZ, MD, RU, TJ, TM), European (AT, BE, BG, CH, CY, CZ, DE, DK, EE, ES, FI, FR, GB, GR, HU, IE, IS, IT, LT, LU, LV, MC, NL, PL, PT, RO, SE, SI, SK, TR), OAPI (BF, BJ, CF, CG, CI, CM, GA, GN, GQ, GW, ML, MR, NE, SN, TD, TG).

[Continued on next page]

(54) Title: COMPACT REFORMING REACTOR

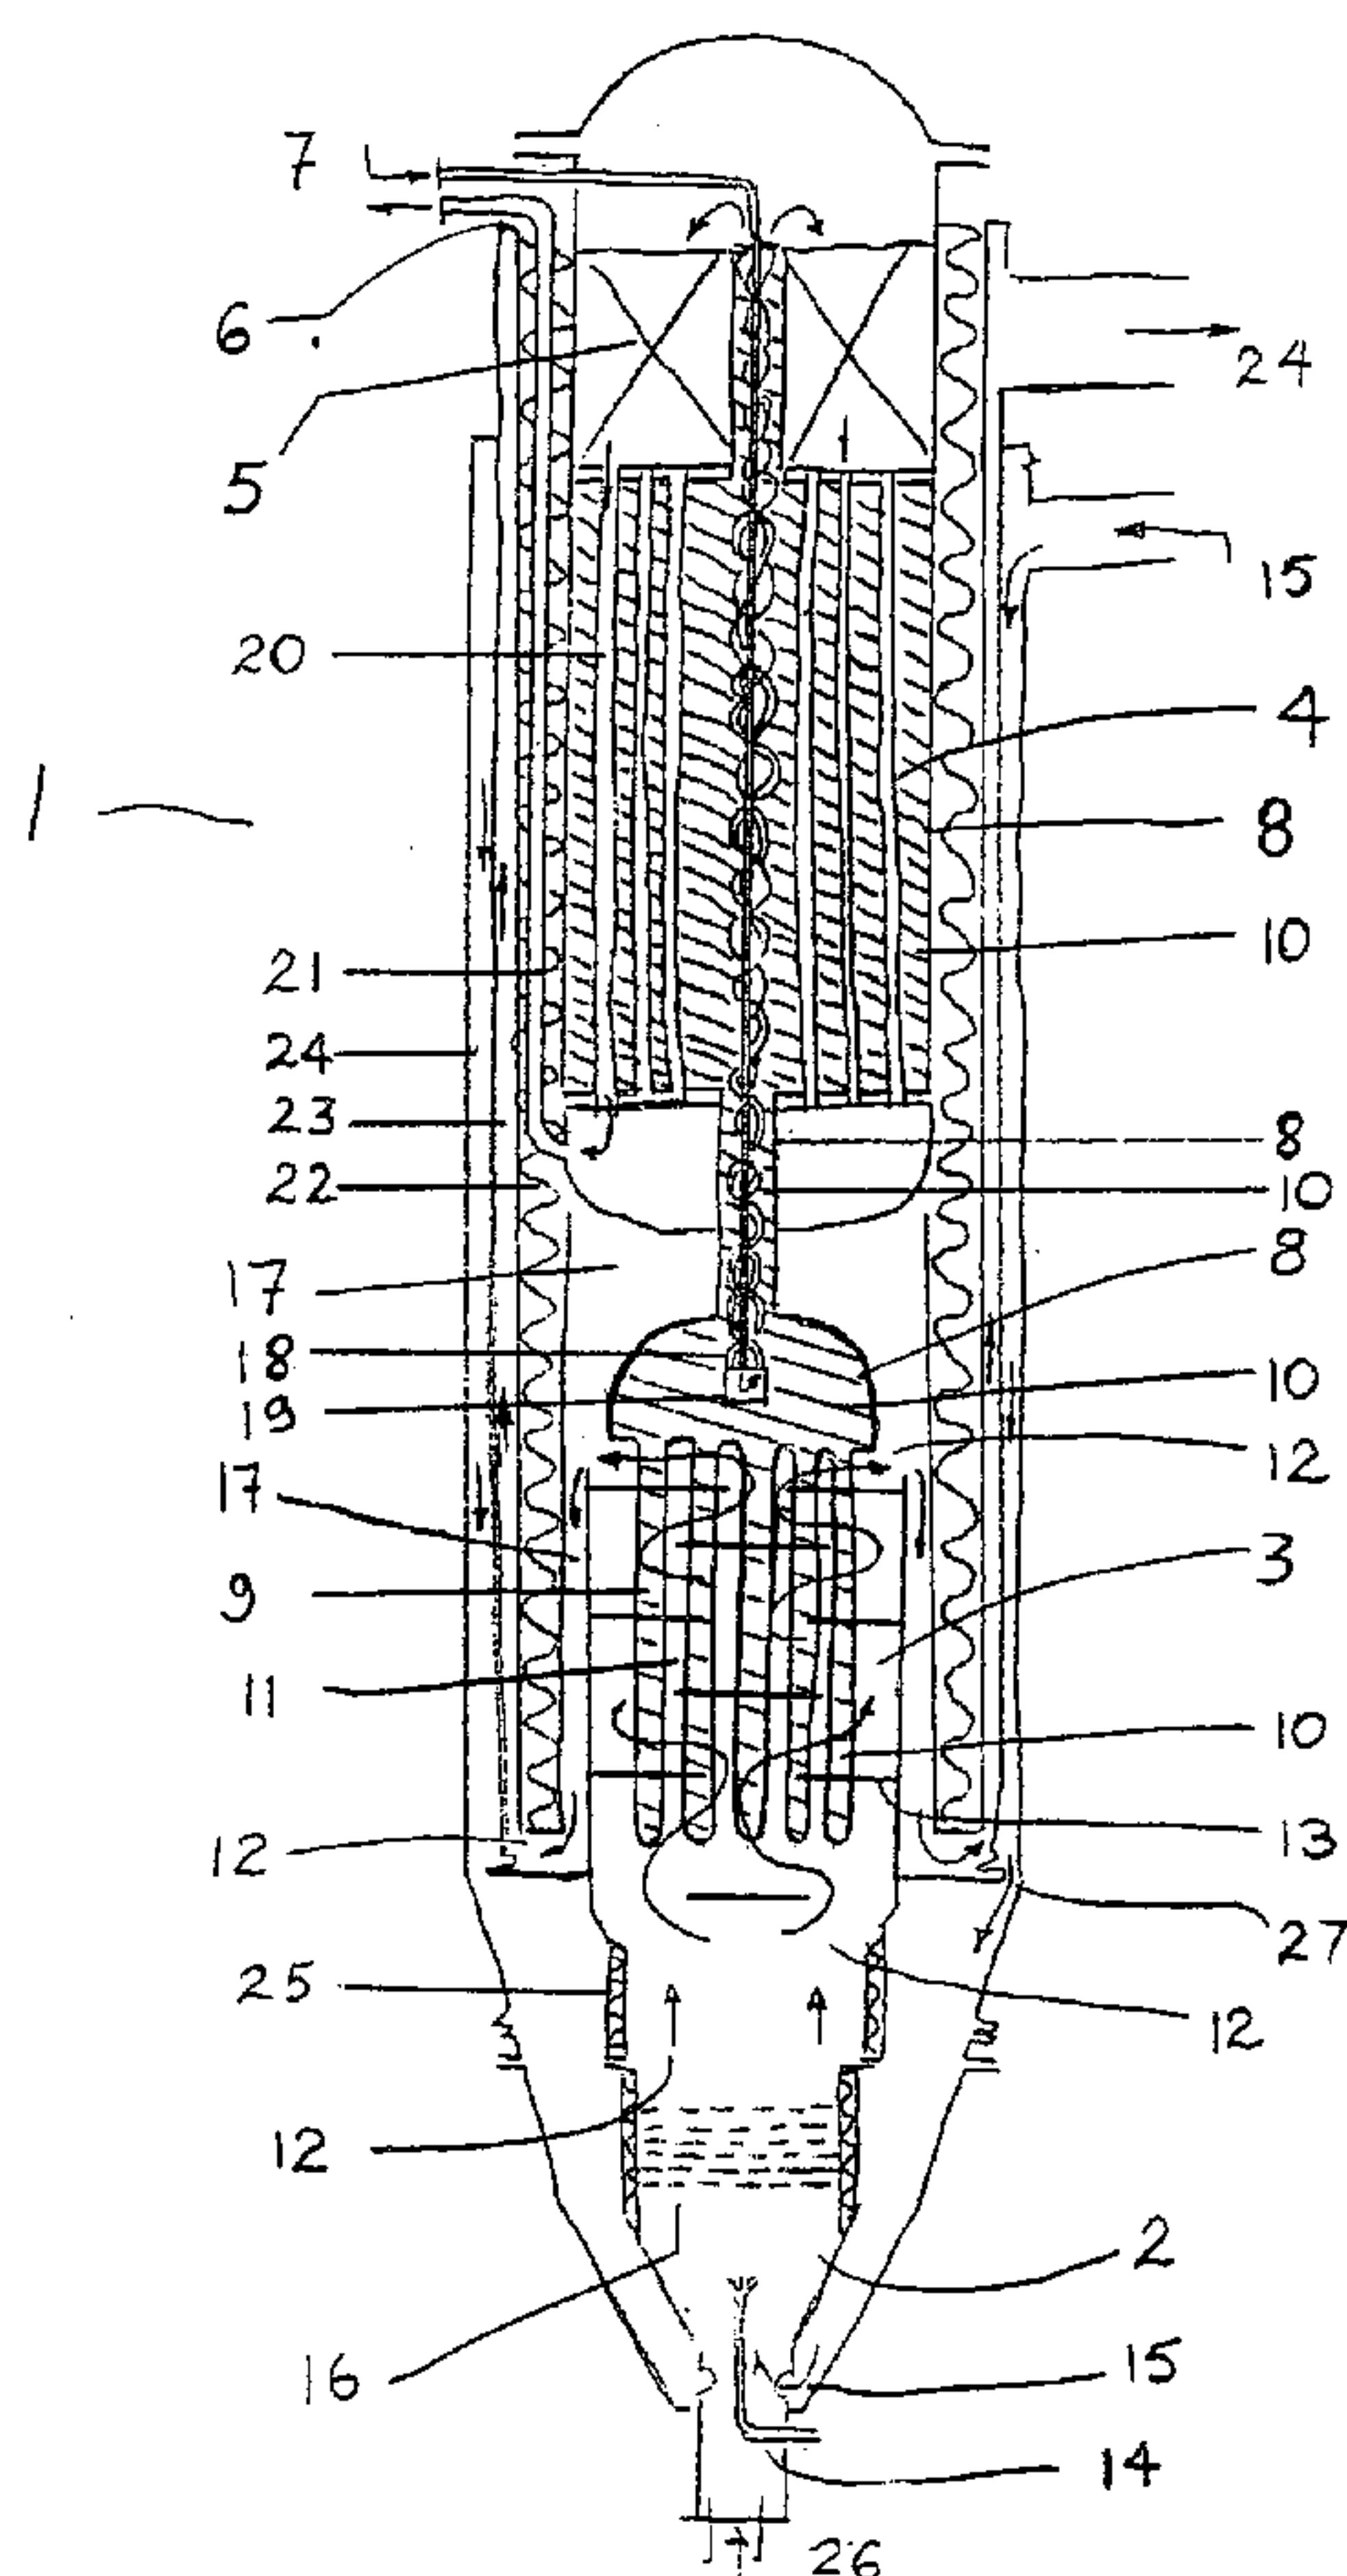

(57) Abstract: Reforming reactor for the conversion of a process fluid into hydrogen comprising: a reforming section (4) which is contained within a closed volume (8), a boiler section (3) and a combustion section (2), in which said reforming section contains one or more catalyst tubes (20) filled with reforming catalyst, said boiler section is provided with one or more flow channels (11) for the passage of flue gas from the combustion section and said combustion section is provided with at least one burner (1), wherein the heat exchanging medium required for the reforming of said process fluid in the one or more catalyst tubes is a gas-liquid mixture that self-circulates and is encapsulated inside said closed volume (8) and wherein at least a portion (9) of said closed volume protrudes inside said boiler section.

WO 2007/000243 A3

WO 2007/000243 A3



Published:

- *with international search report*
- *before the expiration of the time limit for amending the claims and to be republished in the event of receipt of amendments*

For two-letter codes and other abbreviations, refer to the "Guidance Notes on Codes and Abbreviations" appearing at the beginning of each regular issue of the PCT Gazette.

(88) Date of publication of the international search report:

8 March 2007

COMPACT REFORMING REACTOR

FIELD OF THE INVENTION

5 This invention relates to an integrated and compact reforming reactor for the production of hydrogen to be used in industrial applications such as in the metallurgical industry, chemical and pharmaceutical industry and fuel cell power plants. In particular the invention relates to a compact reforming reactor for the conversion of hydrocarbon feedstocks to hydrogen where the reformed gas of the reactor is further enriched in hydrogen by passage through a Pressure Adsorption Swing (PSA) unit, a Pd-alloy membrane, water-gas shift unit or by Preferential Oxidation (PROX).
10 More particularly the invention relates to a compact reforming reactor for the conversion of methanol to a hydrogen gas suitable for use in fuel cell plants, especially where the reformed gas of the reactor is further enriched in hydrogen by passage through a PSA unit. The invention further involves a process for reforming the hydrocarbon feedstock into a hydrogen gas using this reactor.
15
20

BACKGROUND OF THE INVENTION

25 Fuel cell plants require often the supply of hydrogen as fuel source and accordingly a reforming reactor is normally integrated in fuel cell plants. The reforming reactor converts a suitable hydrocarbon feedstock acting as energy carrier, such as methane, liquid petroleum gas, gasoline, diesel or methanol, into a hydrogen rich gas, which then
30 may be passed through a hydrogen-enrichment unit before en-

tering a fuel cell assembly. Compact fuel cell power plants may today provide about 20 kW of power and even more, for instance up to 50 kW, thereby promoting a wide range of applications. One such application is the use of compact fuel
5 cell plants in the automotive industry.

For widespread application, methanol is still regarded as the best hydrocarbon feedstock for the production of hydrogen-rich gas, not only in connection with fuel cell plants
10 but also for application in small plants in other industrial fields. Roughly, methanol is particularly suitable where the demand for hydrogen is the range 50-500 Nm³/h, which is typical for small plants. For a hydrogen demand of above 500 Nm³/h a hydrocarbon feedstock such as natural gas
15 is often more expedient. Below 50 Nm³/h electrolysis or bottled hydrogen is normally more expedient.

Reactors for the reforming of fuel gases, particularly methanol, and which are used in fuel cell plants are known
20 in the art. Düsterwald et al. disclose in Chem. Eng. Technol. 20 (1997) 617-623 a methanol steam reformer consisting of four reactor tubes that are individually balanced. Each reactor tube consists of two stainless tubes arranged concentrically with catalyst filling the inner tube and in
25 which the heat needed for the endothermic reaction of a methanol-water mixture is provided by condensing steam that flows in the gap between the tubes. It is also known from US Patent No. 4861347 to oxidise a raw fuel, such as methanol, in order to obtain an exothermic reaction, whereby the
30 heat generated by this reaction is used for the endothermic reforming reaction of the hydrocarbon feedstock, which is normally a mixture of methanol and water. The heat is

transferred from the combustion section of the reactor to its reforming section by means of heat tubes through which a hot flue gas from the combustion section is passed or as in JP-A-63248702 by means of heat pipes arranged in the reactor. As a result, the heat generated in the combustion system can be evenly distributed to the rest of the reactor, whereby a uniform temperature distribution is obtained.

Often the heat transfer system in the reforming reactor is not rapid enough to achieve the desired operating temperature after changes in process conditions, such as after sudden load changes or during start-ups and shut-downs, especially when separate heat pipes are provided in the reforming reactor. Normally a number of more or less sequential steps are required for the start-up of the reforming reactor, resulting in a procedure that may be significantly tedious and time-consuming.

In the particular field of fuel cells, the advent of fuel cells with increased power, for instance of up to 20 kW or even more, for instance up to 50 kW has resulted in a need for providing a plurality of catalyst tubes in a single reforming reactor. This in turn imposes more demands in reactor design in terms of i.e. compactness, better temperature distribution and thermal efficiency. In particular, the provision of a uniform temperature distribution by which all catalyst tubes inside the reactor are heated to the same temperature becomes more difficult to achieve when the heating required in reforming has to be provided by means of a single burner in the reactor.

In addition, the catalyst within the catalyst tubes may often be not evenly distributed so that the catalyst may for instance be better packed in some tubes than others. This may create undesired variation in temperature conditions across the catalyst tubes.

SUMMARY OF THE INVENTION

It is therefore an object of the invention to provide a reforming reactor with improved temperature distribution across all catalyst tubes.

It is also an object of the invention to provide a reforming reactor which is compact and free for mechanical means for circulating a heat exchanging medium from the high temperature section of the reactor to the reforming section of the reactor.

It is a further object of the invention to provide a reforming reactor which is compact whilst at the same time is able to rapidly and simply achieve or maintain its operating temperature after a change in process conditions, such as a change in hydrocarbon feed flow or temperature or a change in burner conditions or during a start-up operation.

It is another object of the invention to provide a reforming reactor which is less sensitive to divergent catalyst packing across the catalyst tubes.

It is another object of the invention to provide a reforming reactor which is simple in its construction, inexpen-

sive and with lower heat loss than in conventional reforming reactors.

It is yet another object of the invention to provide a reforming reactor which is compact and suitable for use in fuel cell plants, particularly for fuel cell plants capable of producing up to 20 kW of power or even more, for instance up to 50 kW.

These and other objects are achieved by the reactor and process of the invention.

In a first aspect of the invention we provide a reforming reactor for the conversion of a process fluid into hydrogen comprising: a reforming section which is contained within a closed volume, a boiler section and a combustion section, in which said reforming section contains one or more catalyst tubes filled with reforming catalyst, said boiler section is provided with one or more flow channels for the passage of flue gas from the combustion section and said combustion section is provided with at least one burner, wherein the heat exchanging medium required for the reforming of said process fluid in the one or more catalyst tubes is a gas-liquid mixture that self-circulates and is encapsulated inside said closed volume and wherein at least a portion of said closed volume protrudes inside said boiler section.

Accordingly, in the invention a gas-liquid mixture circulating outside the catalyst tubes in the reforming section and which absorbs heat by the passage of flue gas in the boiler section provides for a large heat sink that enables

the accumulation and supply of heat for the reforming reaction so that all metal parts within the reactor, particularly the catalyst tubes, maintain or rapidly reach the same temperature, and a robust operation of the reactor is obtained as it becomes i.a. less sensitive to temporary changes in process conditions, such as changes in burner duty.

The portion of said closed volume inside which the gas-liquid mixture self-circulates protrudes inside the boiler section as a single elongated element or as a number of elongated elements so as to form a plurality of circumferentially and radially spaced elongated elements, preferably in the form of tubes, and in which said elongated elements are in fluid communication with one another by virtue of the gas-liquid mixture that self-circulates inside. The space in between the elongated elements defines a number of flow channels through which hot flue gas is able to pass. The gas-liquid mixture encapsulated inside the elongated elements in the boiler section of the reactor and thereby inside said close volume is able to receive and accumulate heat from hot flue gas generated in the combustion section.

The boiler section of the reactor is the region of the reactor where flue gas is in contact with at least a portion of said closed volume inside which the gas-liquid mixture self-circulates.

By the term "self-circulates" it is meant that the gas-liquid mixture acting as heat exchanging medium moves internally in the reactor without the need of any mechanical means. The gas flows to surfaces or catalyst tube walls

where condensation takes place in a movement driven by the slightly lower pressure created by the volume reduction of the gas as it transforms into liquid. Liquid flows then to the boiler section driven by gravity forces.

5

To ensure a better heat transfer the boiler section of the reactor may be provided with a number of vertically spaced or horizontally spaced baffles in which said baffles are arranged substantially transverse to the flow direction of the flue gas generated in the combustion section. Hence, the baffles are arranged substantially transverse to the length direction of said elongated members and they impart a zig-zag flow pattern in the flue gas as it travels along the length direction of the elongated members in the boiler section. After delivering heat to the gas-liquid mixture inside the elongated members the flue gas leaves the boiler section by passage into an annular region in the reactor located outside said boiler section and said closed volume.

20 The one or more elongated members, which are preferably formed as tubes, may be provided with a sleeve so as to allow for the passage of flue gas through the annular region defined by said elongated member and said sleeve. After delivering heat to the gas-liquid mixture inside the elongated members the flue gas leaves the boiler section by passage into an annular region in the reactor located outside said boiler section and said closed volume.

30 In the reactor of the invention at least one process feed tube carrying the process fluid to be converted, such as a liquid mixture of methanol and water, may extend inside said closed volume of the reactor. Accordingly, the at

least one process feed tube may extend into any location inside said closed volume containing the reforming and wherein at least a portion of said closed volume protrudes inside said boiler section. For example the at least one process feed tube may extend from a region at the top of the reactor and above the reforming section into this reforming section or even further into the boiler section arranged below. The at least one process feed tube carrying the process fluid to be converted is introduced to the reactor through a conduit in the outer wall of the reactor and may then extend into the reactor from said conduit arranged in the outer wall. Preferably said process feed tube extends substantially co-axially of the reactor wall inside said closed volume from the reforming section of the reactor to as close to the boiler section of the reactor as possible, for instance in the region of the closed volume from which the one or more elongated members protrude. This enables the provision of a compact reactor as the at least one process feed tube, for example a single substantially straight tube or a tube bundle, is advantageously integrated within the reactor whereby the preheating or evaporation of the process fluid can advantageously be effected as the gas in the self-circulating gas-liquid mixture outside the tube condenses. Hence it is possible to integrate the required evaporation stage inside the reactor thus avoiding the inexpedient provision of separate evaporation means outside the reactor.

By the term "extends substantially co-axially" it is meant that a portion of the process feed tube, particularly the inlet portion cooperating with the conduit in the outer wall of the reactor, may extend into the center of the re-

actor in a direction which is perpendicular to the reactor length axis, thereafter bending 90° and consequently extending vertically into the reforming section or boiler section below.

5

The at least one process feed tube may extend vertically into a transition compartment from which at least one process tube carrying process gas to be converted extends vertically upwards inside the closed volume of the reactor and wherein the at least one process tube carrying the process gas is formed as a coil. Preferably, a single process tube descends from the conduit in the outer wall where the hydrocarbon feed for example a liquid hydrocarbon feed enters the reactor to the transition compartment. The transition compartment is arranged as a box having inlet openings adapted to accommodate the at least one process tube carrying a process fluid present in substantially liquid form and outlet openings adapted to accommodate the at least one process tube carrying a process fluid present in substantially gas form. These tubes extend vertically upwards and are formed as a coil or spiral. This ensures a better heat transfer for the preheating of the process gas prior to reforming and provides at the same time a compact reactor design as the same heat transfer area as for instance a straight tube can be accommodated in a lower height. Furthermore, the use of a coil or spiral imparts a centrifugal effect on the two-phase flow (gas-liquid), thereby enabling backflow of any liquid not yet evaporated and facilitating the upward flow of process gas.

30

The at least one process tube may extend from a transition compartment inside the closed volume near the boiler sec-

tion of the reactor to the reforming section in order to ensure that the process gas is heated to the proper reaction temperature in the reforming section.

5 In the invention it is also possible to extend the at least one process feed tube into a transition compartment located in a flue gas region in the boiler section or even in the combustion section. Accordingly, it is possible to extend the at least one process feed tube into a transition com-
10 partment located outside said closed volume.

In this specification the term "hydrocarbon feedstock" is used interchangeably with the term "process fluid" or "feed process fluid". Normally, the feed inlet to the reactor,
15 for example a mixture of methanol and water is present in liquid form whereas when entering into the reforming section it is present in gas form. When entering the reactor, the hydrocarbon feed is also referred as process fluid and after evaporation in the process tube the resulting fluid
20 is also referred as process gas. The term "process feed tube" as used herein refers to the at least one tube carrying the process fluid and which enters the transition compartment. The tubes protruding from the transition compartment and carrying the evaporating gas that is directed to
25 the reforming section are referred simply as "process tubes".

In another embodiment of the invention the at least one process feed tube carrying the process fluid to be converted enters the reactor through a conduit arranged in the
30 outer wall of the reactor and said process fluid is pre-heated by indirect contact (i.e. across a heat transfer

surface) with exiting converted gas from the reforming section of the reactor, in which said exiting converted gas preferably passes in the annular region of said conduit. Normally the PSA unit downstream requires a relatively cold stream of hydrogen-rich gas and accordingly cooling means such as an air cooler downstream the reactor is used. Hence, this embodiment enables the reformed gas from the reactor (hydrogen-rich gas) to be cooled from normally about 280°C, which is typical for the reforming of methanol, to about 150°C, thereby reducing the effect required in the air cooler downstream and accordingly also reducing its size. The portion of the at least one process tube carrying the process fluid which is in contact with the exiting converted gas from the reforming section may advantageously be formed as a coil to ensure an even more compact reactor design without too noticeable protruding parts. Said conduit is preferably located in the upper portion of the reactor, e.g. near its top. In an alternative embodiment, an outlet tube carries the exiting converted gas and runs parallel with the process feed tube inside said conduit.

In the combustion section arranged preferably in the lower portion of the reactor and below the boiler section, a suitable fuel, such as methanol is injected through a fuel inlet and is subjected to a reaction with preheated combustion air in the at least one burner. Hot flue gases are produced by the exothermic oxidation of methanol and are then passed to the boiler section. The flow channels for the passage of said flue gases may extend vertically from the combustion section into the boiler section and after the flue gas has delivered heat to the gas-liquid mixture

that self-circulates inside the elongated members, the flue gas is forced to flow in radial direction towards an annular section of the reactor.

5 The major portion of the boiler section or preferably the whole boiler section is contained within a housing which is preferably defined by a cylindrical wall. From the wall one or more baffles may be arranged substantially traverse to the length direction of the elongated members. Since the
10 boiler section of the reactor as used herein is defined by the region of the reactor where flue gas is in contact with at least a portion of said closed volume inside which the gas-liquid mixture self-circulates (e.g. elongated members), a portion of the boiler section, preferably a minor
15 portion of the boiler section may not be contained within said housing. Particularly, the region near the closed volume from which the one or more elongated members protrude and where the flue gas is forced to flow in radial direction towards an annular section of the reactor may be outside
20 said housing.

In the boiler section the hot flue gas supplies heat to the gas-liquid mixture inside the elongated members thereby evaporating part of the liquid and promoting its circulation
25 upwards internally in the reactor within said closed volume. Part of the heat in the gas-liquid mixture is also delivered to the at least one process tube carrying the gas or liquid or gas-liquid mixture to be converted, e.g. methanol-water. The process tubes extend away from for instance
30 the closed volume just above the boiler section and upwardly through the middle portion of the reactor and further up to the reforming section inside which one or more

vertical catalyst tubes are disposed. The reforming section is also contained within the same compartment or closed volume, and is preferably arranged separately in the upper portion of the reactor. The term catalyst tube means that these tubes are filled with solid catalyst particles suitable for the reforming of a given hydrocarbon feedstock such as a mixture of methanol and water.

Prior to reforming, the process gas to be reformed leaves the process tubes at a suitable position in the reformer section, preferably above the one or more catalyst tubes. The one or more catalyst tubes are normally arranged as a plurality of circumferentially and radially spaced catalyst tubes. Often the number of catalyst tubes is over 5 or 20, more often over 50 and even above 100 or 200, depending on the hydrogen capacity of the reactor. The process gas to be reformed enters the catalyst tubes and flows downwards through the catalyst particles so as to be gradually converted along its passage through the catalyst tubes. The heat required for the reforming reaction is provided by the gas-liquid mixture which self-circulates outside said catalyst tubes. As the gas-liquid mixture delivers heat to the catalyst tubes, the gas condenses and via gravity is forced to flow downwards to the boiler section. The gas-liquid mixture acting as heat exchanging medium moves therefore inside the reactor in a self-circulating manner in a region which is encapsulated inside said closed volume containing the reforming section and which protrudes inside said boiler section. This enables the continuous circulation of the gas-liquid mixture through said boiler section and said reforming section inside the reactor.

It would therefore be understood that the gas-liquid mixture self-circulates outside the at least one process feed tube, outside the at least one process tube carrying the process gas to be converted, and outside the one or more catalyst tubes in a hermetically sealed compartment, i.e. closed volume. The gas or liquid in the mixture, for instance steam when the mixture is a saturated water-steam mixture, is not utilised for other purposes other than as heat transfer medium as described above.

10

Preferably at least said reforming and boiler sections are arranged co-axially in the reactor so as to be able to fit into an outer substantially cylindrical housing. Accordingly, in one embodiment said combustion, reforming and boiler sections are arranged co-axially in the reactor. In another embodiment the reforming and boiler section may be arranged co-axially in the reactor while the combustion section may be arranged normal to said boiler section so as to form an L-shaped reactor. This enables a lower length in the reactor and may facilitate its transport under circumstances where reactor length is a limiting factor.

20

Said reforming section is preferably arranged in series with respect to the boiler section in which the at least one process tube carrying the process gas and optionally the at least one process feed tube carrying the process fluid inlet are disposed co-axially. The boiler section is preferably arranged in series with respect to a combustion section, which apart from the one or more burners may also comprise a fuel inlet for the introduction of a suitable fuel, preferably methanol, and optionally a co-axially arranged fuel inlet for the introduction of another fuel,

25

30

which is preferably off-gas from the PSA unit or any other off-gas from a hydrogen enrichment step. Typically during normal operation of the reactor, the off-gas from the PSA serves as main fuel, whereas methanol serves as supporting
5 fuel, whereas upon a start-up it is methanol that serves as the main fuel. The use of off-gas from the PSA unit and optionally the anode off-gas from the fuel cell enables better overall thermal efficiency in for instance a fuel cell plant comprising said reactor and said accompanying PSA
10 unit.

The combustion section of the reactor is also provided with at least one burner. Because of the requirement of reactor compactness the number of burners is kept at a minimum.
15 Preferably a single burner is provided; more preferably a single catalytic burner is provided. The catalytic burner may be a ceramic hollow cylinder with oxidation catalyst on its outer surface to which fuel gas premixed with air is supplied internally. The catalytic burner is preferably a
20 burner arranged in a flow channel and provided as wire mesh layers arranged in series which are coated with ceramic and impregnated with an oxidation catalyst. The heat generated in the combustion is transferred by a convection mechanism to the self-circulating gas-liquid system via the generated
25 flue gas. Accordingly, in another embodiment of the invention, in the reactor said combustion section is provided with a single catalytic burner and wherein said catalytic burner is provided as wire mesh layers arranged in series which are coated with ceramic and impregnated with an oxidation catalyst, whereby the heat generated in the combustion
30 is transferred by a convection mechanism to the self-circulating gas-liquid mixture via the generated flue gas.

This enables a better transfer of heat than in for instance systems in which heat transfer occurs by a radiation mechanism, while at the same time enables a compact reactor design since only a single burner is used.

5

In another embodiment of the invention said reforming section and boiler section are substantially surrounded by an insulated housing, wherein said insulated housing is encased by a first annular region carrying flue gas and a
10 second annular region carrying combustion air. This enables a low heat loss to the surroundings since the hotter parts within the main body of the reactor containing the reforming section, combustion section and the compartment or closed volume carrying the gas-liquid system serving as
15 heat exchanging medium is encased by first an insulated housing, then a sleeve through which flue gas is passed and finally a second (outer) annular region carrying combustion air to be used in the burner. This may also enable that combustion gas and any other suitable fuel gas, such as
20 off-gas from a hydrogen-purification unit downstream, be preheated by indirect heat exchange with the flue gas, which preferably runs counter-currently on its way out of the reactor. In a preferred embodiment, the flue gas enters into said first annular region directly from the boiler
25 section via an annular region located outside said boiler section and said closed volume. This annular region is fed with flue gas that has delivered its heat to the self-circulating gas-liquid mixture inside the one or more elongated members in the boiler section. The flue gas may also
30 enter into said first annular region directly from the combustion section of the reactor, whereby a higher temperature in the flue gas may be effected.

By the term "substantially surrounded by an insulated housing" as used herein is meant that some portions of the reactor may not be insulated. For instance it is possible
5 that part of the reforming section does not require insulation. It is also possible that a small portion of the reforming or boiler section is not surrounded by said insulated housing. For instance, the insulated housing may not cover the lower portion of the boiler section closest to
10 the combustion section.

The reactor may be adapted to cooperate with a Pressure Swing Adsorption unit (PSA), which is the preferred hydrogen-purification unit for the further treatment of the re-
15 formed process gas leaving the reactor. As mentioned above, the off-gas from the PSA unit may be utilised in the reactor as fuel. Hence, in yet another embodiment of the invention an inlet is adapted to said second annular region carrying combustion air for the passage of PSA off-gas. This
20 enables the preheating of said off-gas prior to introduction into the at least one burner in the combustion section.

Instead of a PSA-unit a Pd-alloy membrane may also be used
25 to enrich the reformed process gas. Normally a higher degree of purity may be obtained by using Pd-alloy membranes which may be incorporated into the reactor. Accordingly, in the invention it is also possible that a hydrogen purification unit, such as a Pd-alloy membrane is integrated within
30 the reactor. However, a PSA purification unit is still preferred as it is less sensitive and more inexpensive than Pd-alloy membranes. Normally a Pd-alloy membrane requires

also a relatively high temperature in the reformed gas, for instance about 350°C. Hence, in methanol reforming the reformed gas leaving the reactor at about 300°C will require heating in order to conform to the requirements of a Pd-alloy membrane. Other hydrogen enrichment units such as conventional water-gas shift step, e.g. low shift and the selective oxidation of carbon monoxide in what is also referred as Preferential Oxidation (PROX) of carbon monoxide, may advantageously be used, particularly in connection with fuel cells. The water-gas shift and PROX steps enable the removal of carbon monoxide from the reformed hydrogen-rich gas. This results in an increase in the efficiency of electrochemical reactions in proton exchange membrane (PEM) fuel cells, since carbon monoxide adsorbed in the Pt anode of the PEM fuel cell inhibits the dissociation of hydrogen to protons and electrons and consequently strongly reduces the power output or performance of the PEM fuel cell.


The second annular region of the reactor carrying the combustion air is preferably connected to the combustion section. Accordingly, said second annular region may preferably extend into the combustion section in order to ensure that the preheated combustion air enters into the burner together with the inlet fuel, which preferably is methanol and the other fuel, which preferably is off-gas from the PSA unit. It would be understood that instead of air, any other suitable oxidant, such as oxygen enriched air, may be used.

The gas-liquid mixture is preferably a saturated steam-water system that self-circulates at a pressure of about 55 to 110 bar g, preferably 65 to 110 bar g and a temperature


of 270°C to about 320°C, preferably 280 to about 320°C. Most preferably the saturated steam-water system self-circulates at a pressure of 65 bar g and a temperature of 280°C. It would be understood that the temperature is determined by the saturated steam pressure in the circulating system, in this case 280°C where the pressure of the saturated steam-water system is 65 bar g. Accordingly, the saturated steam-water system may also self-circulate at a pressure of 110 bar g and a temperature of about 320°C, or at a pressure of 55 bar g with a temperature of 270°C. The saturated steam-water system enables the provision of a self-circulating system in which the temperature required in the reforming section for the conversion of methanol to hydrogen, for example 280°C, is easily achieved. The above pressures and temperatures are particularly suitable when the process gas to be reformed comprises methanol, for example a mixture of methanol and water, since the reforming of methanol normally occurs in the temperature range of 250-350°C. Accordingly, in another embodiment of the invention the process fluid entering the reactor is a mixture of methanol and water and the gas-liquid mixture is a saturated steam-water system circulating at a pressure of 55 to 110 bar g and a temperature of 270°C to about 320°C (more specifically 318°C). The high heat capacity of the saturated steam-water system enables therefore the provision of a large heat sink in the reactor. Heat is accumulated and ready to be used when the circumstances, e.g. changes in reactor operation or burner duty, so require it. Heat is distributed throughout the reactor by the self-circulating steam-water system, in which water is vaporized by heat exchange with hot flue gas from the catalytic burner, while steam condenses where heat is consumed.

In yet another embodiment the process fluid entering the reactor contains dimethyl ether (DME). DME is normally obtained by the dehydration of methanol. The process fluid entering the reactor may thus comprise methanol, DME or a mixture of DME and methanol.

When utilizing DME as process fluid the decomposition of DME to hydrogen proceeds by a two step reaction. In a first reaction the ether is hydrated to methanol by the reaction:

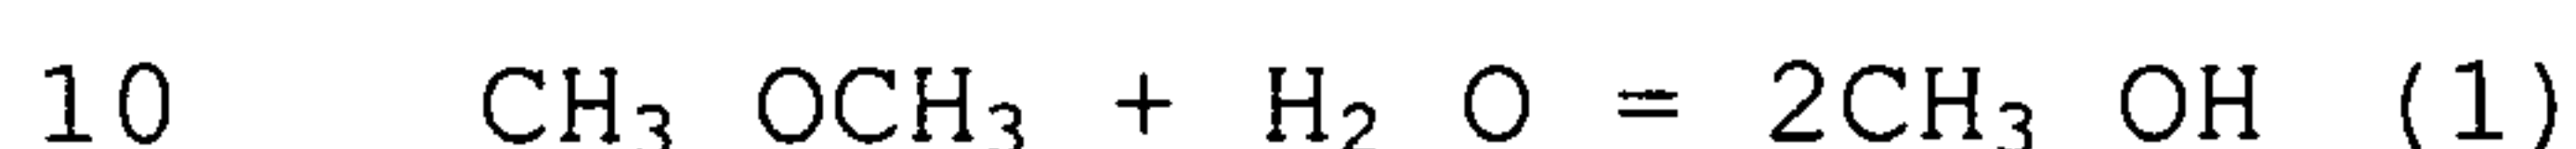

and methanol produced during hydration of DME is in a second step decomposed to carbon oxides and hydrogen:

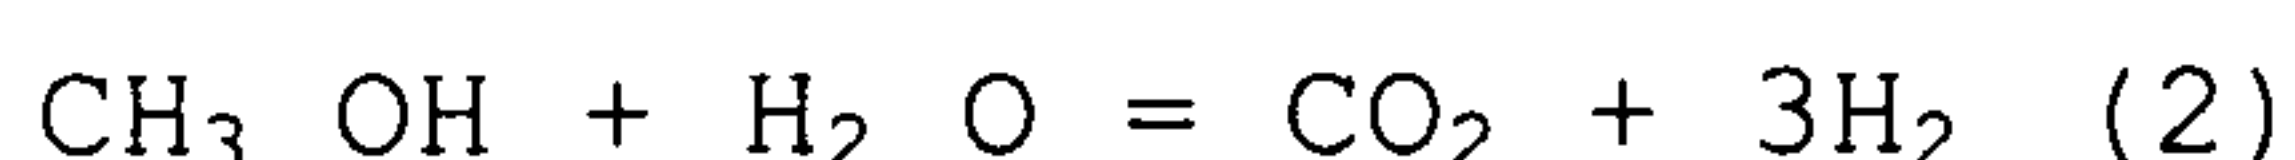

15

Both reactions may take place in gas and liquid phase.

Reaction (1) proceeds in the presence of weak acids at a very low reaction rate and the reaction is thermodynamically unfavourable to methanol. Methanol decomposition by the above reactions (2) and (3) is known to be catalyzed by a solid catalyst, usually based on copper, zinc and aluminum oxides. Thermodynamically it is favoured by high temperature, low pressure and high steam concentration.

25

The reaction rate during hydration of DME to methanol by reaction (1) may be improved significantly by carrying out the reaction in presence of a solid acid as described in US Patent No.5,837,217. The overall reaction of DME to hydrogen rich gas by the reaction $\text{CH}_3 \text{OCH}_3 + 3\text{H}_2 \text{O} = 2\text{CO}_2 + 6\text{H}_2$ proceeds at reasonable reaction rates and at high product yield and selectivity for the formation of hydrogen and

30

carbon oxides, when overcoming the equilibrium limitations of DME hydration reaction (1) by removing produced methanol as it forms through the reaction of methanol to hydrogen and carbon oxides according to the above reactions (2) and (3). The dimethyl ether is therefore preferably reacted with water in presence of an ether hydration catalyst selected from the group of solid acids and a methanol decomposition catalyst being arranged in physical admixture within the catalyst tubes in the reactor. A suitable catalyst for the hydration of dimethyl ether is any of the solid acids. Preferably, the hydration catalyst comprises acidic zeolites, most preferably ZSM-5 in its H-form. The DME hydration catalyst is physically admixed with the methanol decomposition catalyst of, preferably, Cu-Zn-alumina in a weight ratio of between 1:5 and 5:1.

On the process fluid side, the pressure is kept at a lower level, normally in the range of 3 to 30 bar g, such as 20 to 30 bar g. For instance the pressure of the process fluid entering the reactor, here a liquid mixture of methanol and water, may be about 22 bar g and its temperature in the range 0°C to 50°C, while in the reformed gas leaving the reactor the pressure may be slightly lower, for example 20 bar g and the temperature in the range 120°C to 270°C. The hydrogen production from the reactor (exiting reformed gas) is normally in the range 10-5000 Nm³/h, often 15-1000 Nm³/h, preferably 25-1000 Nm³/h, more preferably 25-500 Nm³/h. Normally the composition of said reformed gas is about 65% vol. H₂, 11% vol. H₂O, 2.1% vol. CO, 23% vol. CO₂ and 1.4% vol. methanol. The methanol conversion in the reactor is normally above 90%, often above 95%, for example 97% to 99%. For a reactor having a hydrogen capacity (pro-

duction) of 600 Nm³/h the number of catalyst tubes is normally in the range 110-120. The catalyst tubes are normally 2.5 to 3.0 m long and with internal diameter of 20 mm. The temperature in the reactor across the catalyst tubes in the reforming section is kept at a uniform level, for instance at 280°C, and this level is determined by the saturated steam pressure in the circulating system, in this case 65 bar g. For higher temperature applications, the self-circulating system may comprise sodium or potassium instead of a water-steam mixture.

The reactor may further comprise a fixed bed of catalyst arranged above said catalyst tubes, in which said fixed bed covers substantially the whole horizontal cross section of the reactor and wherein said fixed bed is adapted to receive the process gas to be converted prior to the passage of said gas into said catalyst tubes. The fixed bed of catalyst may surround the one or more process tubes carrying the process gas to be converted. Accordingly, the fixed bed is arranged upstream the one or more catalyst tubes of the reforming section. The one or more process tubes carrying the process gas extends through the fixed bed and may protrude slightly away from the bed. The process tubes may thus be provided with an outlet opening right above the fixed bed to allow the passage of process gas through said bed and subsequently through the catalyst beds inside the one or more catalyst tubes. The fixed bed of catalyst covering substantially whole horizontal cross section of the reactor serves as a poison guard catalyst layer and enables often that the process gas flows into the catalyst tubes downstream evenly and consequently better temperature dis-

tribution across the horizontal cross section of the reactor is achieved.

It would be understood that the integrated and compact reactor according to the invention integrates in a single unit a number of process units or steps which may otherwise require stand-alone operation outside the reactor, such as heaters for the preheating and evaporation of the hydrocarbon feedstock, preheating of combustion air and optionally preheating off-gas from a PSA unit, as well as catalytic burners and the closed volume encapsulating said gas-liquid mixture (gas-liquid system) serving as heat exchanging medium. The reactor does not require the use of moving parts such as valves and pumps, for instance it is not necessary to have a pump to provide for the internal circulation of the gas-liquid mixture serving as heat exchanging medium inside the reactor.

In a second aspect the invention encompasses also a process for the production of hydrogen. Accordingly, we provide a process for the production of hydrogen from a feed process fluid in a reactor containing a combustion section, a boiler section and a reforming section as described herein, the process comprising:

- optionally preheating a feed process fluid by indirect heat exchange with exiting reformed process gas from said reforming section,
- optionally further heating and evaporating said feed process fluid in the reactor to form a preheated process gas by indirect heat exchange with a gas-liquid mixture that self-circulates and is encapsulated inside a closed volume containing said reforming section and wherein at

- least a portion of said closed volume protrudes inside said boiler section,
- passing a preheated process gas through said reforming section,
 - 5 - heating the at least one catalyst tube in the reforming section by indirect heat exchange with a gas-liquid mixture that self-circulates and is encapsulated inside a closed volume containing said reforming section and wherein at least a portion of said closed volume protrudes inside said
 - 10 boiler section,
 - retrieving reformed process gas from said reforming section and optionally cooling said reformed process gas by preheating of the feed process fluid,
 - introducing a fuel into the at least one burner in the
 - 15 combustion section together with combustion air, in which said combustion air is preheated by indirect heat exchange with flue gas from the boiler section,
 - retrieving flue gas from the burner and passing said flue gas through a boiler section, and
 - 20 - heating said gas-liquid mixture that self-circulates and is encapsulated inside a closed volume in the reactor containing said reforming section and wherein at least a portion of said closed volume protrudes inside said boiler section by indirect heat exchange with the flue gas passing
 - 25 through said boiler section.

The process enables the production of reformed process gas which is rich in hydrogen and which is particularly suitable for use in PSA-units. Alternatively, where a Pd-alloy

30 membrane or similar is used as hydrogen-purification unit instead of a PSA, further heating of the reformed process gas may advantageously be effected by means of indirect

heat exchange with flue gas. The hydrogen-purification unit may thus be a membrane which may also be integrated within the reactor.

- 5 The fuel introduced into the at least one burner in the combustion section together with combustion air may be a hydrocarbon fuel, such as methanol, but is often only off-gas from a PSA-unit downstream used as hydrogen-enrichment unit.

10

The above process may further comprise the steps of:

- passing the cooled reformed process gas through an air cooler,
- subsequently passing said cooled reformed process gas
- 15 through a hydrogen-purification unit to form a hydrogen-enriched gas, and
- introducing off-gas from said hydrogen-purification unit into the at least one burner of the reactor.

- 20 Where the hydrogen-purification unit is a PSA-unit, this unit and the air cooler are preferably located outside the reactor. The off-gas from the PSA unit may then be introduced into the at least one burner, as described above. The hydrogen-enriched gas from the hydrogen-purification unit
- 25 may then be used for any suitable industrial application, such as in the metallurgical industry, electronics, chemical and pharmaceutical industry or as hydrogen source in fuel cell plants.

BRIEF DESCRIPTION OF THE DRAWINGS

The invention is further illustrated by the accompanying drawings in which Figure 1 shows a schematic of the reactor according to one embodiment of the invention where the passage of flue gas in the boiler section is diverted by baffles and Figure 2 shows a schematic of the reactor according to another embodiment of the invention where the flue gas in the boiler section is forced to pass through sleeves provided in the one or more elongated members.

DETAILED DESCRIPTION OF THE PREFERRED EMBODIMENT

In Figure 1 a cylindrical integrated reactor 1 with capacity of 80 Nm³/h of hydrogen contains a combustion section 2, boiler section 3 and reforming section 4. The cylindrical reactor 1 has a total weight of 300 kg and is about 1.6 m high, with a diameter (except for the combustion section) of about 0.4 m. The total volume of the reactor is about 0.275 m³, while the total catalyst volume is 0.020 m³.

The reforming section 4 encompasses also a fixed bed of reforming catalyst 5 arranged above the region of the reforming section in which catalyst tubes are disposed. These sections are arranged co-axially in the reactor so as to be able to fit into an outer substantially cylindrical housing.

A mixture of methanol and water is introduced to reactor 1 through a conduit 6 in the outer wall of the reactor. Through the conduit 6 runs a process feed tube 7 carrying the process fluid (methanol and water mixture). The process

tube extends vertically downward to a region inside closed volume 8 above boiler section 3.

5 The boiler section is arranged in a housing comprising at least a portion of closed volume 8 here illustrated by the hatched region, and which protrudes inside the boiler section 3 as elongated elements 9. Inside the closed volume 8 and thereby also inside the elongated elements 9 a saturated water-steam mixture 10 self-circulates. The saturated
10 water-steam mixture moves therefore inside the reactor in a self-circulating manner in a region which is encapsulated inside the closed volume 8 containing the elongated elements 9 and the reforming section 4. The elongated elements create flow channels 11 through which hot flue gas 12 from
15 the combustion section 2 arranged below passes. A number of vertically or horizontally spaced baffles 13 are arranged substantially transverse to the flow direction of the flue gas 12 generated in combustion section 2.

20 In combustion section 2 arranged in the lower portion of the reactor below the boiler section 3, a suitable fuel such as methanol is injected through fuel inlet 14 which is adapted as a spray nozzle. Methanol is then subjected to a reaction with preheated combustion air entering via inlet
25 15 in a single catalytic burner 16 comprising wire meshes impregnated with oxidation catalyst and which is disposed in a flow channel co-axially of the cylindrical reactor 1. Hot flue gases 12 are produced and are then passed to boiler section 3. After delivering heat to the water-steam
30 mixture 10 inside the elongated members 9 the flue gas leaves the boiler section towards an annular section 17 of the reactor.

In the closed volume 8 just above the boiler section 3 part of the heat in the saturated water-steam mixture 10 is delivered to a system of process tubes 18. The process tubes 18, here formed as a coil or spiral extend away from a transition compartment 19 and upwardly through the middle portion of the reactor and further up to the reforming section 4. The reforming section 4 inside which one or more vertical catalyst tubes 20 are disposed is arranged in the compartment or closed volume 8 in the upper portion of the reactor. The process gas to be reformed travelling inside process tubes 18 leaves above the fixed bed of catalyst 5, passes through this bed and enters the catalyst tubes 20. The reformed gas leaves the reforming section through outlet pipe 21 at the bottom of the catalyst tubes 20 and is used to preheat the hydrocarbon feed being transported inside process feed tube 7 in conduit 6 at the outer wall of the reactor.

The reforming section 4, 5 and boiler section 3 are surrounded by an insulated housing 22. This insulated housing 22 is encased by a first annular region 23 carrying flue gas and a second annular region 24 carrying combustion air which enters via inlet 15. The combustion air is preheated by indirect heat exchange with the flue gas 12 running counter-currently in annular section 23 towards the flue gas exit 24. The combustion section 2 is also surrounded by a separate insulated housing 25. Off-gas from a PSA-unit downstream is also used as fuel and enters via inlet 26 to the burner 16. The flue gas 12 enters into said first annular region 23 directly from the boiler section via annular region 17 outside said boiler section. The second annular

region 24 carrying the combustion air is connected to the combustion section 2 via narrow passageway 27.

Referring now to Figure 2, the reactor 1 as in Figure 1
5 also contains a combustion section 2, boiler section 3 and
reforming section 4. The reactor has the same elements as
described in connection with Fig. 1 except that no baffles
are provided in the boiler section 3 and the elongated mem-
bers 9, preferably formed as elongated tubes are provided
10 with sleeves 11a so as to allow for the passage of flue gas
through the annular region defined by said elongated mem-
bers 9 and said sleeve 11a. Thus, this annular region
serves as flow channel for the passage of flue gas. The
wall 28 defining the housing of the boiler section may
15 serve as a part of the sleeve or outer wall for the outer-
most elongated elements. After delivering heat to the gas-
liquid mixture inside the elongated members the flue gas
leaves the boiler section by passage into annular region 17
in the reactor located outside said boiler section and said
20 closed volume.

CLAIMS:

1. A reforming reactor for the conversion of a process fluid into hydrogen comprising: a reforming section which is contained within a closed volume, a boiler section and a combustion section, in which said reforming section contains one or more catalyst tubes filled with reforming catalyst, said boiler section is provided with one or more flow channels for the passage of flue gas from the combustion section and said combustion section is provided with at least one burner, wherein a heat exchanging medium required for the reforming of said process fluid in the one or more catalyst tubes is a gas-liquid mixture that self-circulates outside said one or more catalyst tubes and without passing inside said one or more catalyst tubes, wherein the gas-liquid mixture is encapsulated inside said closed volume, wherein at least a portion of said closed volume protrudes inside said boiler section, wherein the process fluid entering the reactor comprises methanol, dimethyl ether (DME) or a mixture of DME and methanol, and the gas-liquid mixture is a saturated steam-water system circulating at a pressure of 55 to 110 bar g and a temperature of 270°C to 320°C.

2. The reactor according to claim 1, in which the portion of said closed volume inside which the gas-liquid mixture self-circulates protrudes inside the boiler section as a single elongated element or as a number of elongated elements so as to form a plurality of circumferentially and radially spaced elongated elements, and in which said elongated elements are in fluid communication with one another.

3. The reactor according to claim 2, in which the boiler section of the reactor is provided with a number of verti-

cally spaced or horizontally spaced baffles in which said baffles are arranged substantially transverse to the flow direction of the flue gas generated in the combustion section.

4. The reactor according to claim 2 or 3, wherein the one or more elongated members are provided with a sleeve so as to allow for the passage of flue gas through an annular region defined by said one or more elongated members and said sleeve.

5. The reactor of claim 4, wherein the one or more elongated members are formed as tubes.

6. The reactor according to any one of claims 1 to 5, in which at least one process feed tube carrying the process fluid to be converted extends inside said closed volume of the reactor.

7. The reactor according to claim 6, in which the at least one process feed tube carrying the process fluid to be converted enters the reactor through a conduit arranged in an outer wall of the reactor and wherein said process fluid is preheated by indirect contact with exiting converted gas from the reforming section of the reactor.

8. The reactor according to claim 6 or 7, in which said at least one process feed tube extends vertically into a transition compartment from which at least one process tube carrying process gas to be converted extends vertically inside the closed volume of the reactor and wherein the at

least one process tube carrying the process gas is formed as a coil.

9. The reactor according to any one of claims 1 to 8, in which said closed volume containing said reforming section and said boiler section are substantially surrounded by an insulated housing, wherein said insulated housing is encased by a first annular region carrying flue gas and a second annular region carrying combustion air.

10. The reactor according to any one of claims 1 to 9, wherein said combustion section is provided with a single catalytic burner and wherein said single catalytic burner is provided as wire mesh layers arranged in series which are coated with ceramic and impregnated with an oxidation catalyst, whereby heat generated in combustion is transferred by a convection mechanism to the self-circulating gas-liquid mixture via the flue gas generated.

FIG. 1

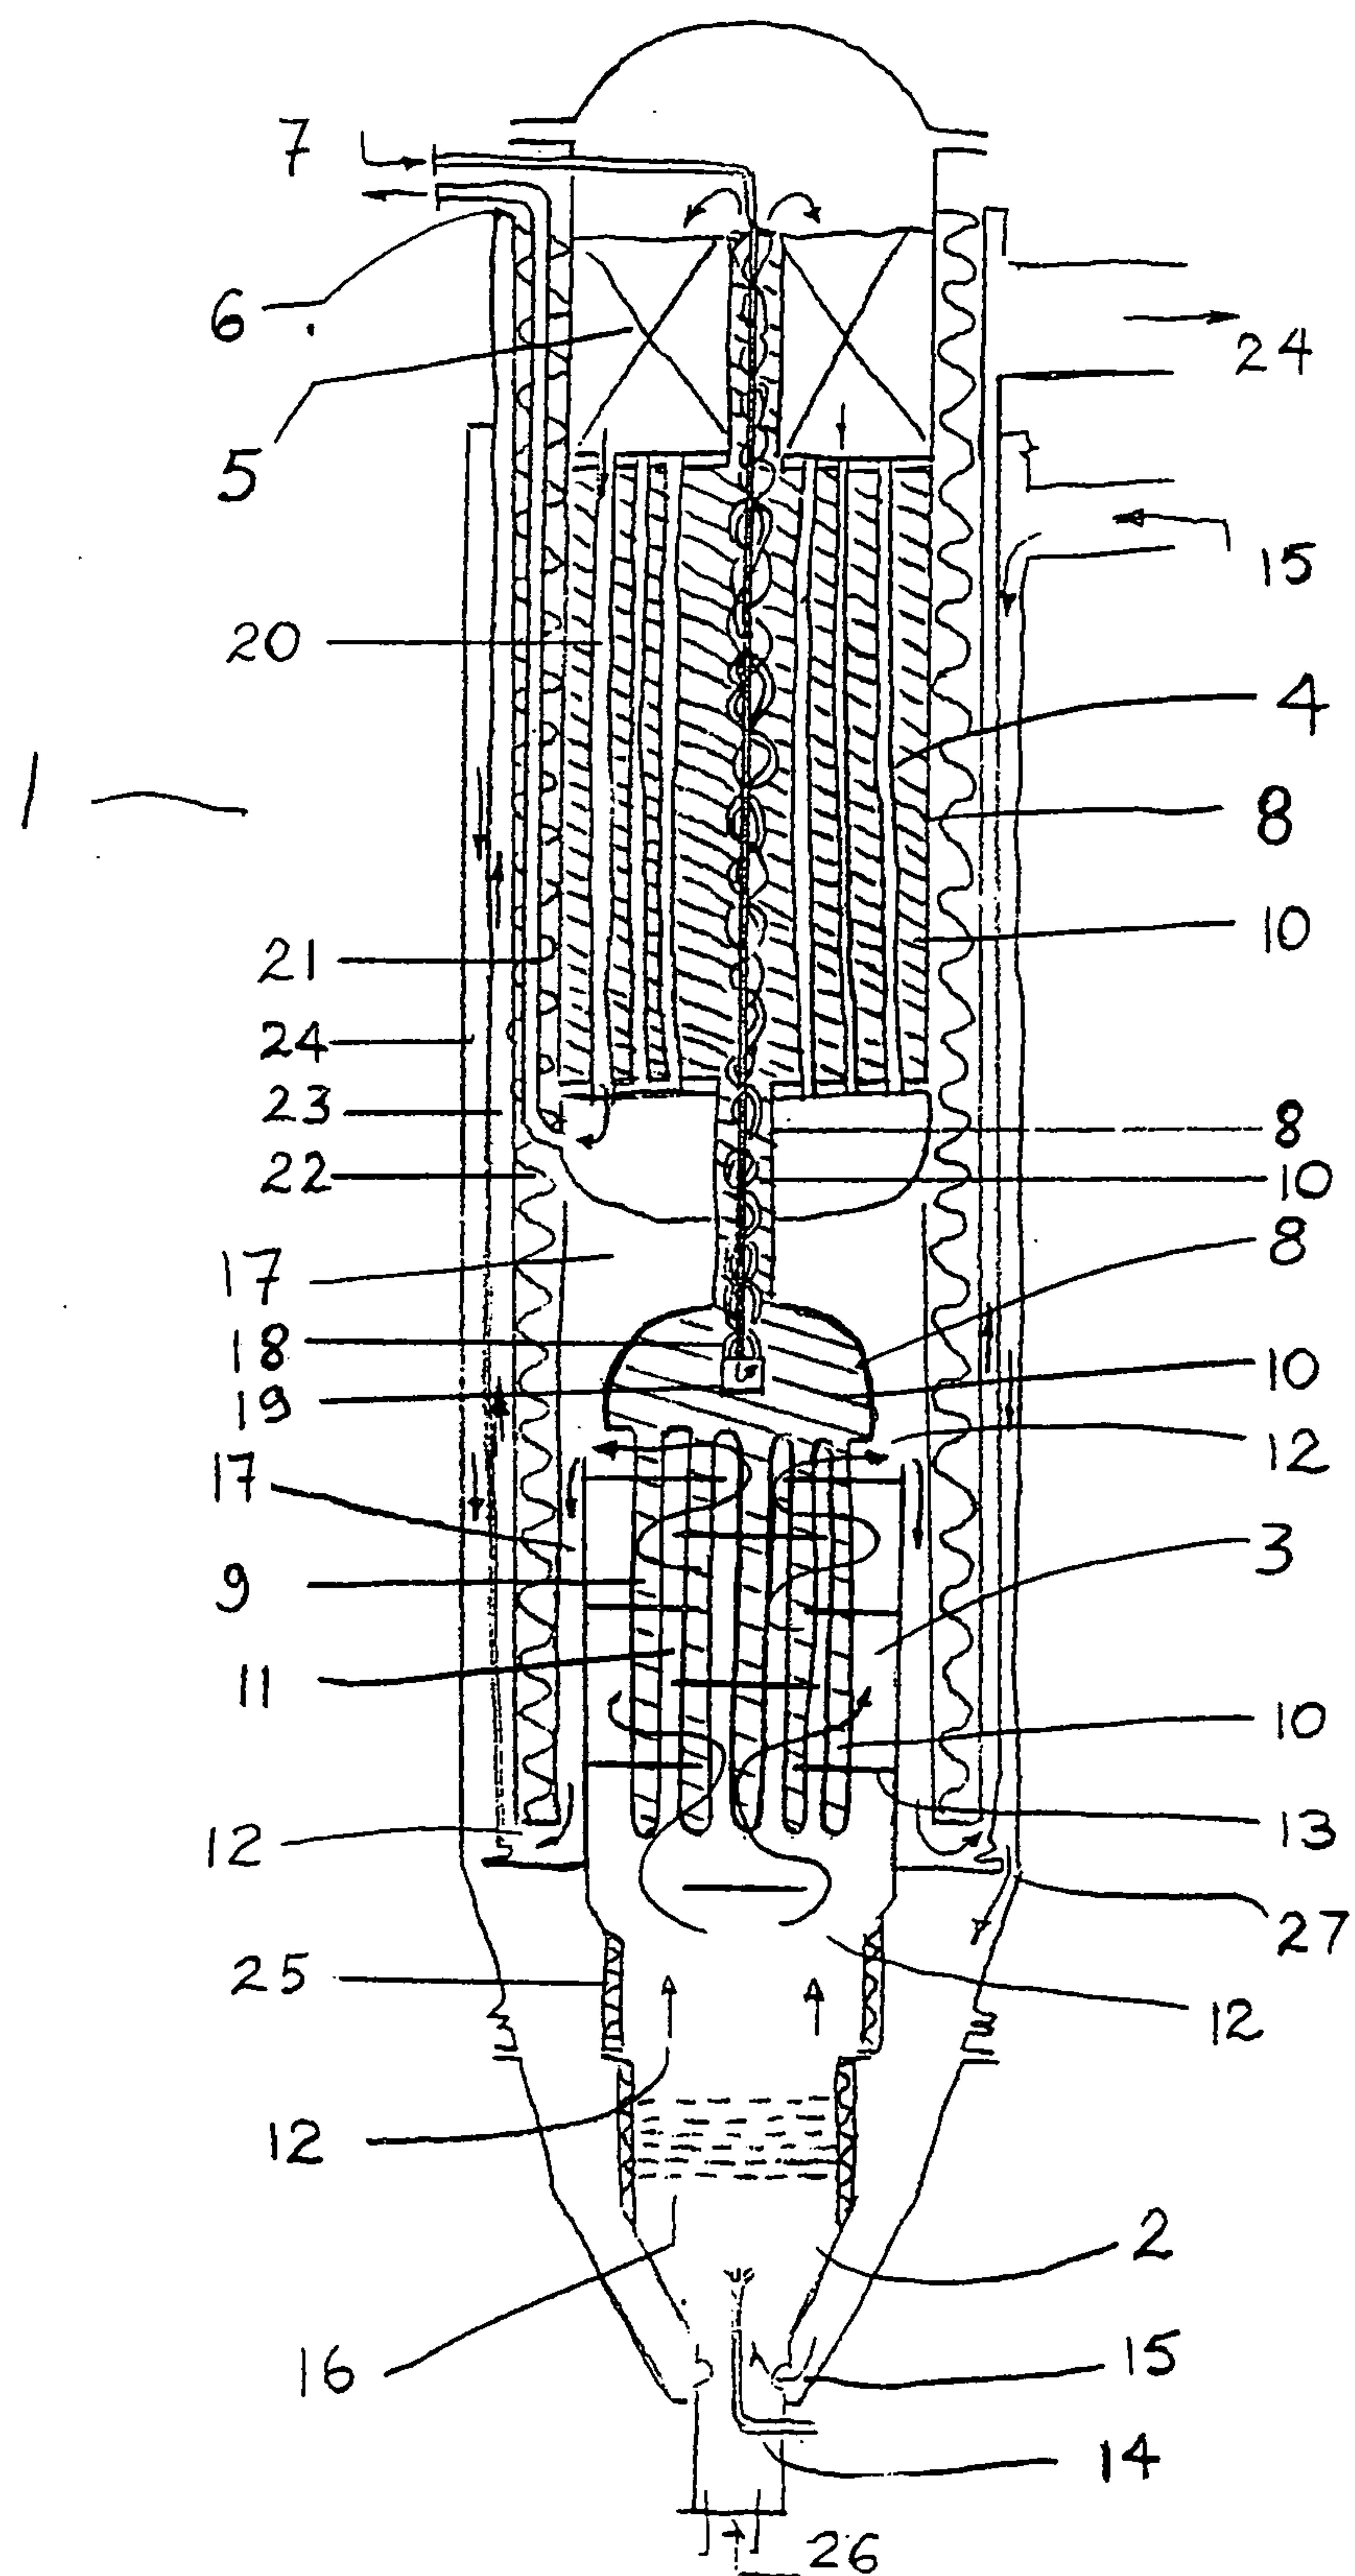


FIG. 2

